




Side

- Proposed Materials:**
1. Stone wall, quoins and cills
 2. Rubble stone wall
 3. Slate roof and cladding
 4. Fascia and bargeboards
 5. Drainage goods
 6. Rooflights
 7. Windows & doors
 8. Frameless clear glass balustrade
 9. Adjacent property / party wall


Note:

- All materials used externally will be of a similar appearance to those materials used on the existing house

- Also refer to the submitted Heritage Impact Statement

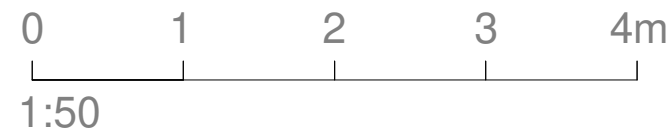

- General Notes:
- Do not scale from drawings.
 - Errors to be reported immediately to the architect.
 - To be read in conjunction with all relevant architect, services and structural engineer, and other consultant information.
 - All existing site, tree and building information has been compiled from different sources.
 - All dimensions to be checked on site prior to construction, manufacture or installation.
 - All information copyright of Tom Attewell Architects.

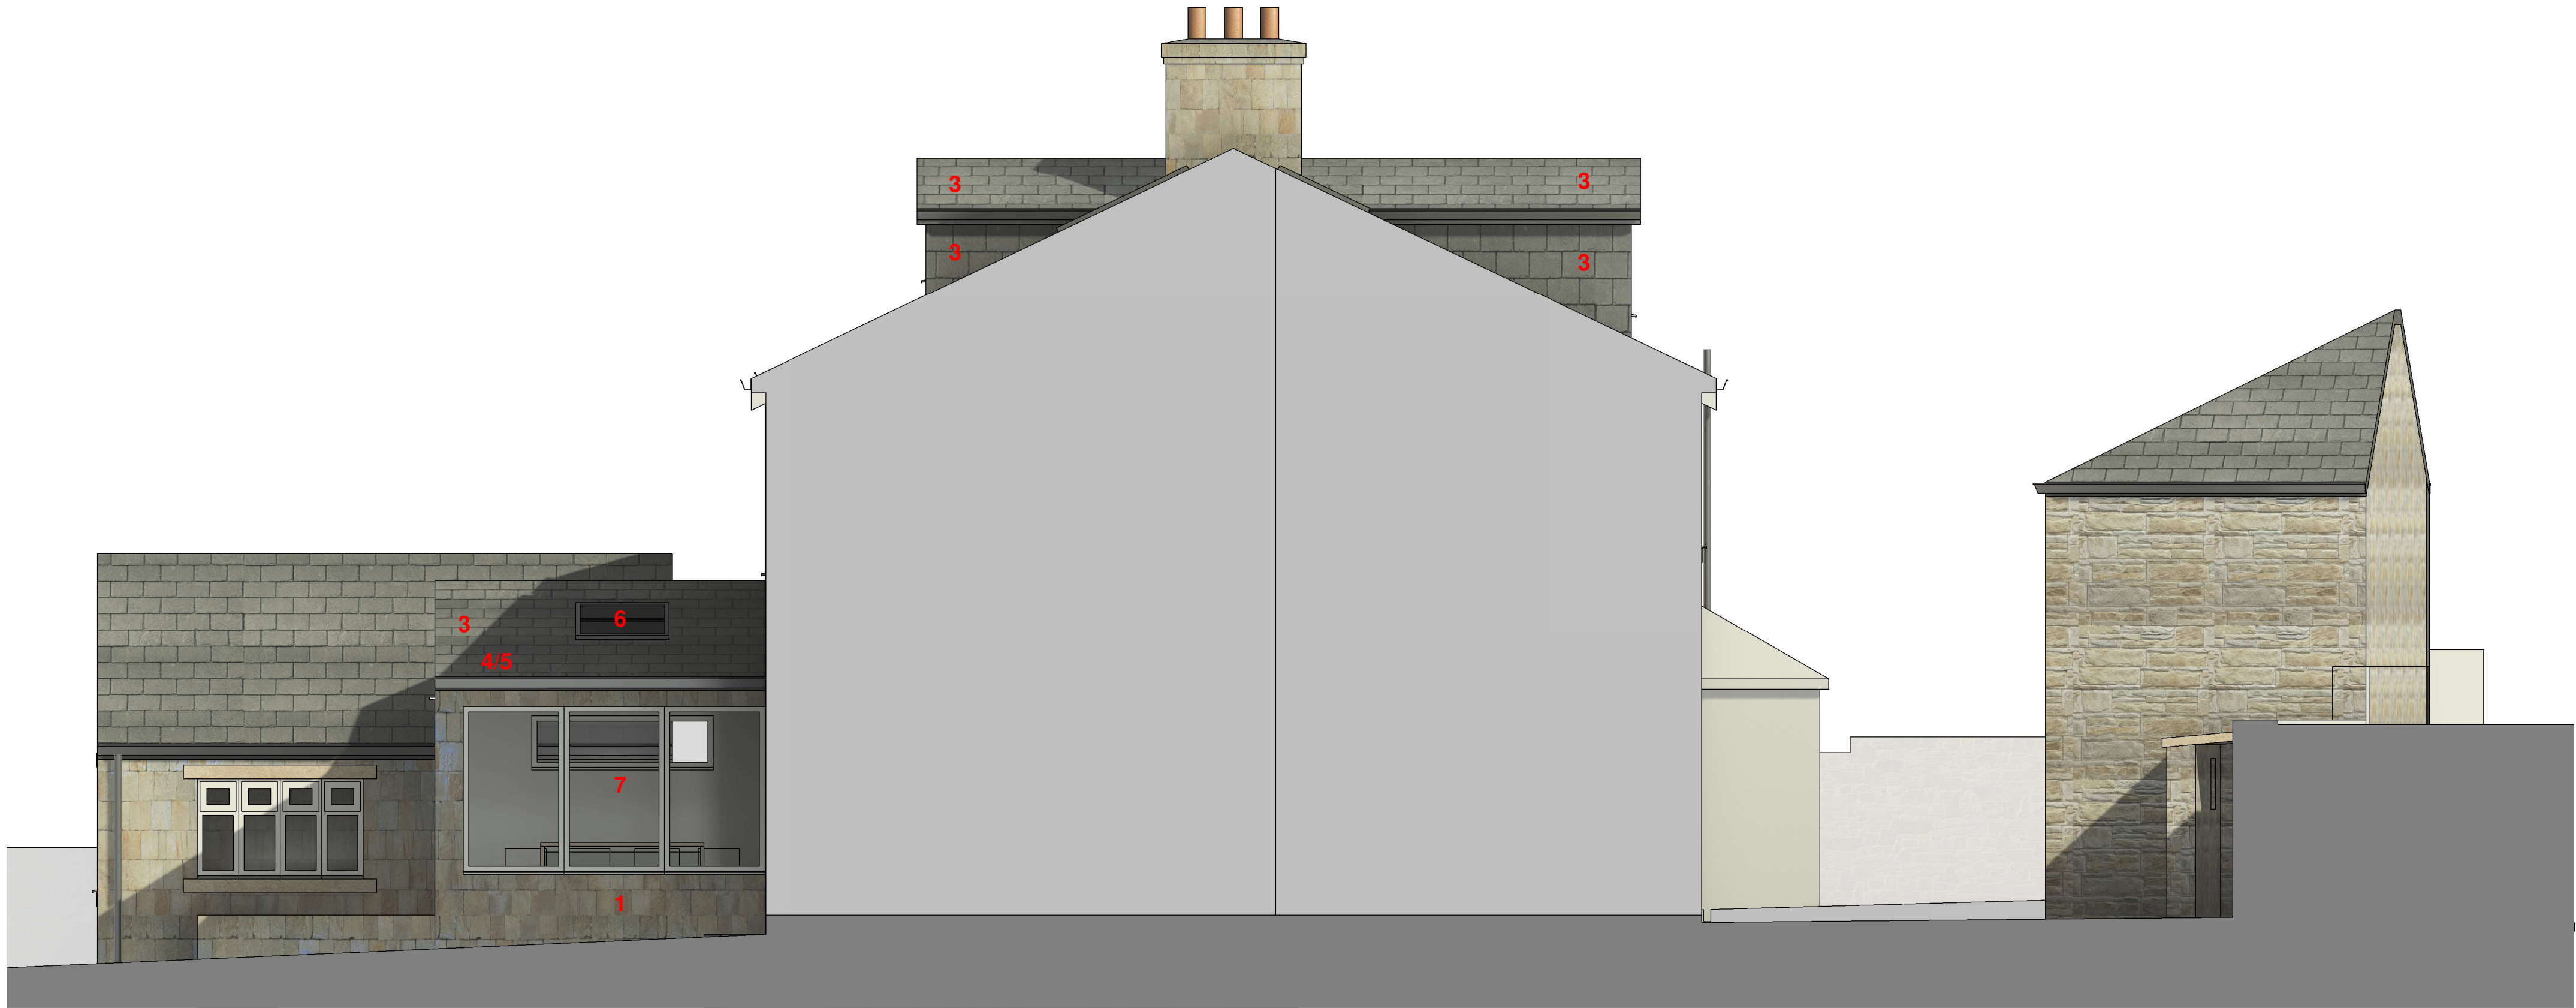

Party Wall

Proposed Side Elevations

Rev	Description	Date
-----	-------------	------

Status:

Planning

Client:
Anna & Mark

Site:
1 Prospect House, Tanners Street,
Ramsbottom, BL0 9ES

Scale at A1: As indicated	Scale at A3: 1 : 100	Date: 29.01.26
Project No: 2517	Drawing No: 211-3	Revision: