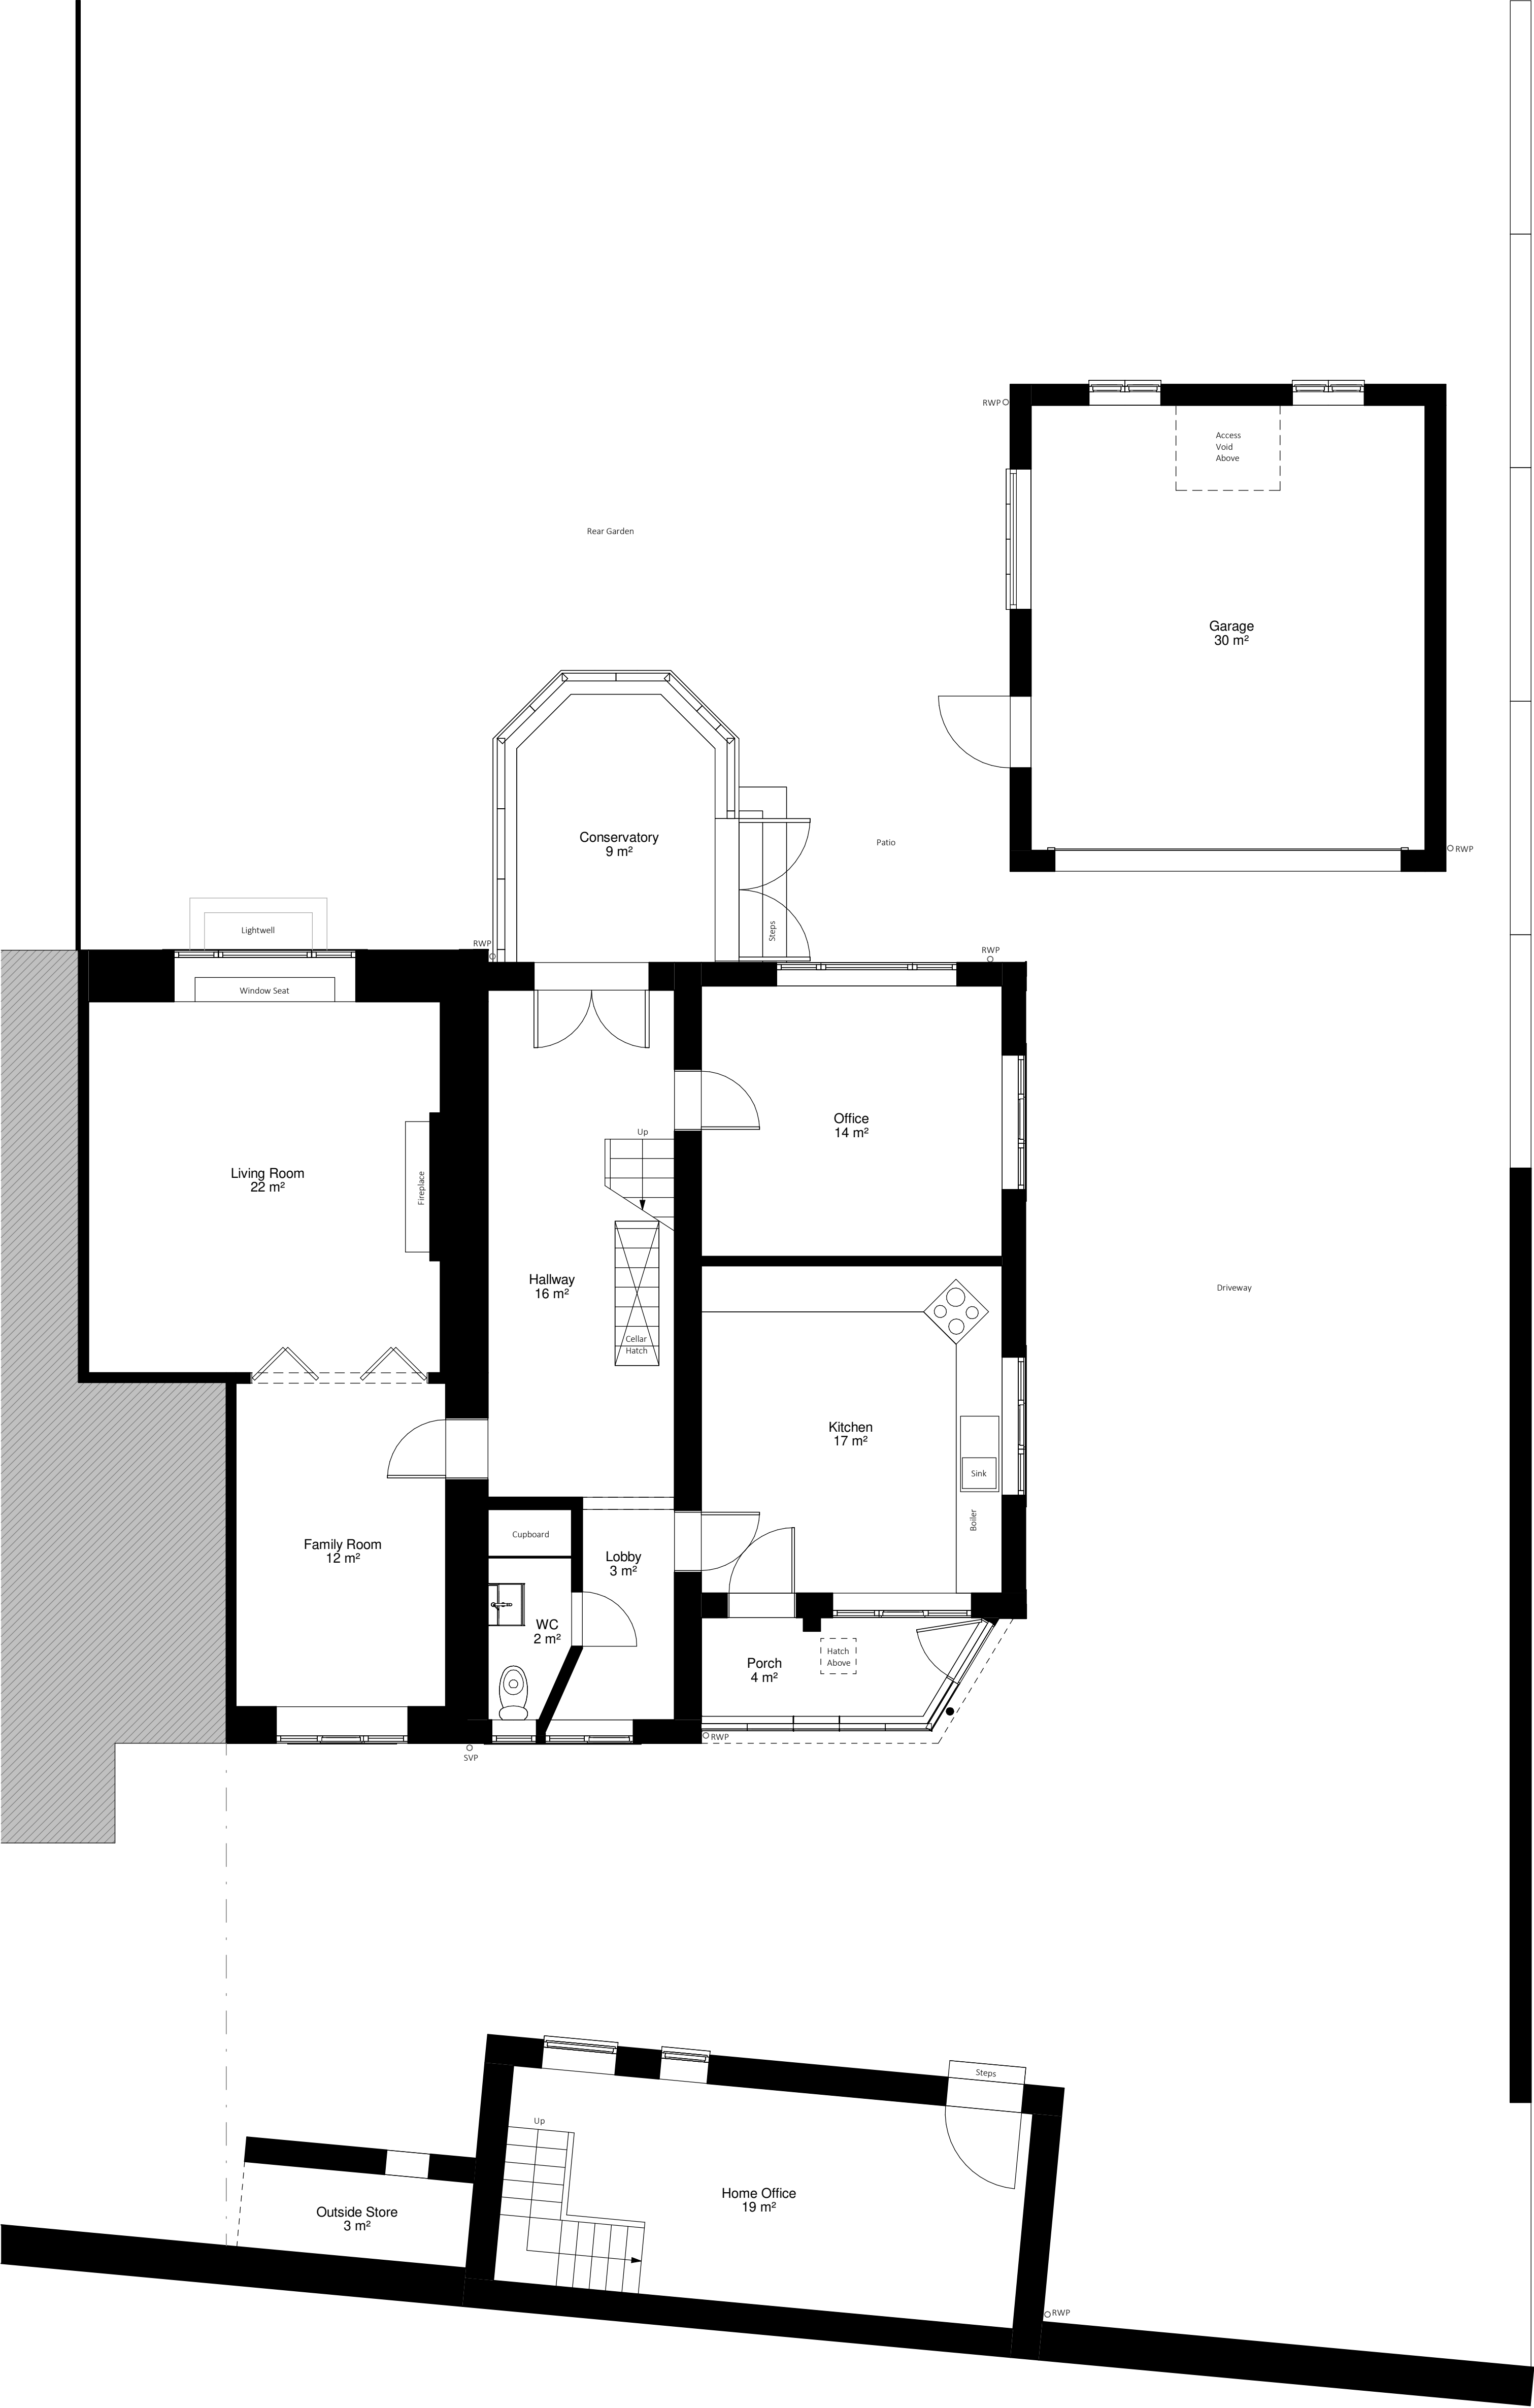


- General Notes:
- Do not scale from drawings.
 - Errors to be reported immediately to the architect.
 - To be read in conjunction with all relevant architect, services and structural engineer, and other consultant information.
 - All existing site, tree and building information has been compiled from different sources.
 - All dimensions to be checked on site prior to construction, manufacture or installation.
 - All information copyright of Tom Attewell Architects.

Status:

Planning

Client:
Anna & Mark

Site:
1 Prospect House, Tanners Street,
Ramsbottom, BL0 9ES

Scale at A1: 1 : 50	Scale at A3: 1 : 100	Date: 29.01.26
Project No: 2517	Drawing No: 100-3	Revision:

