



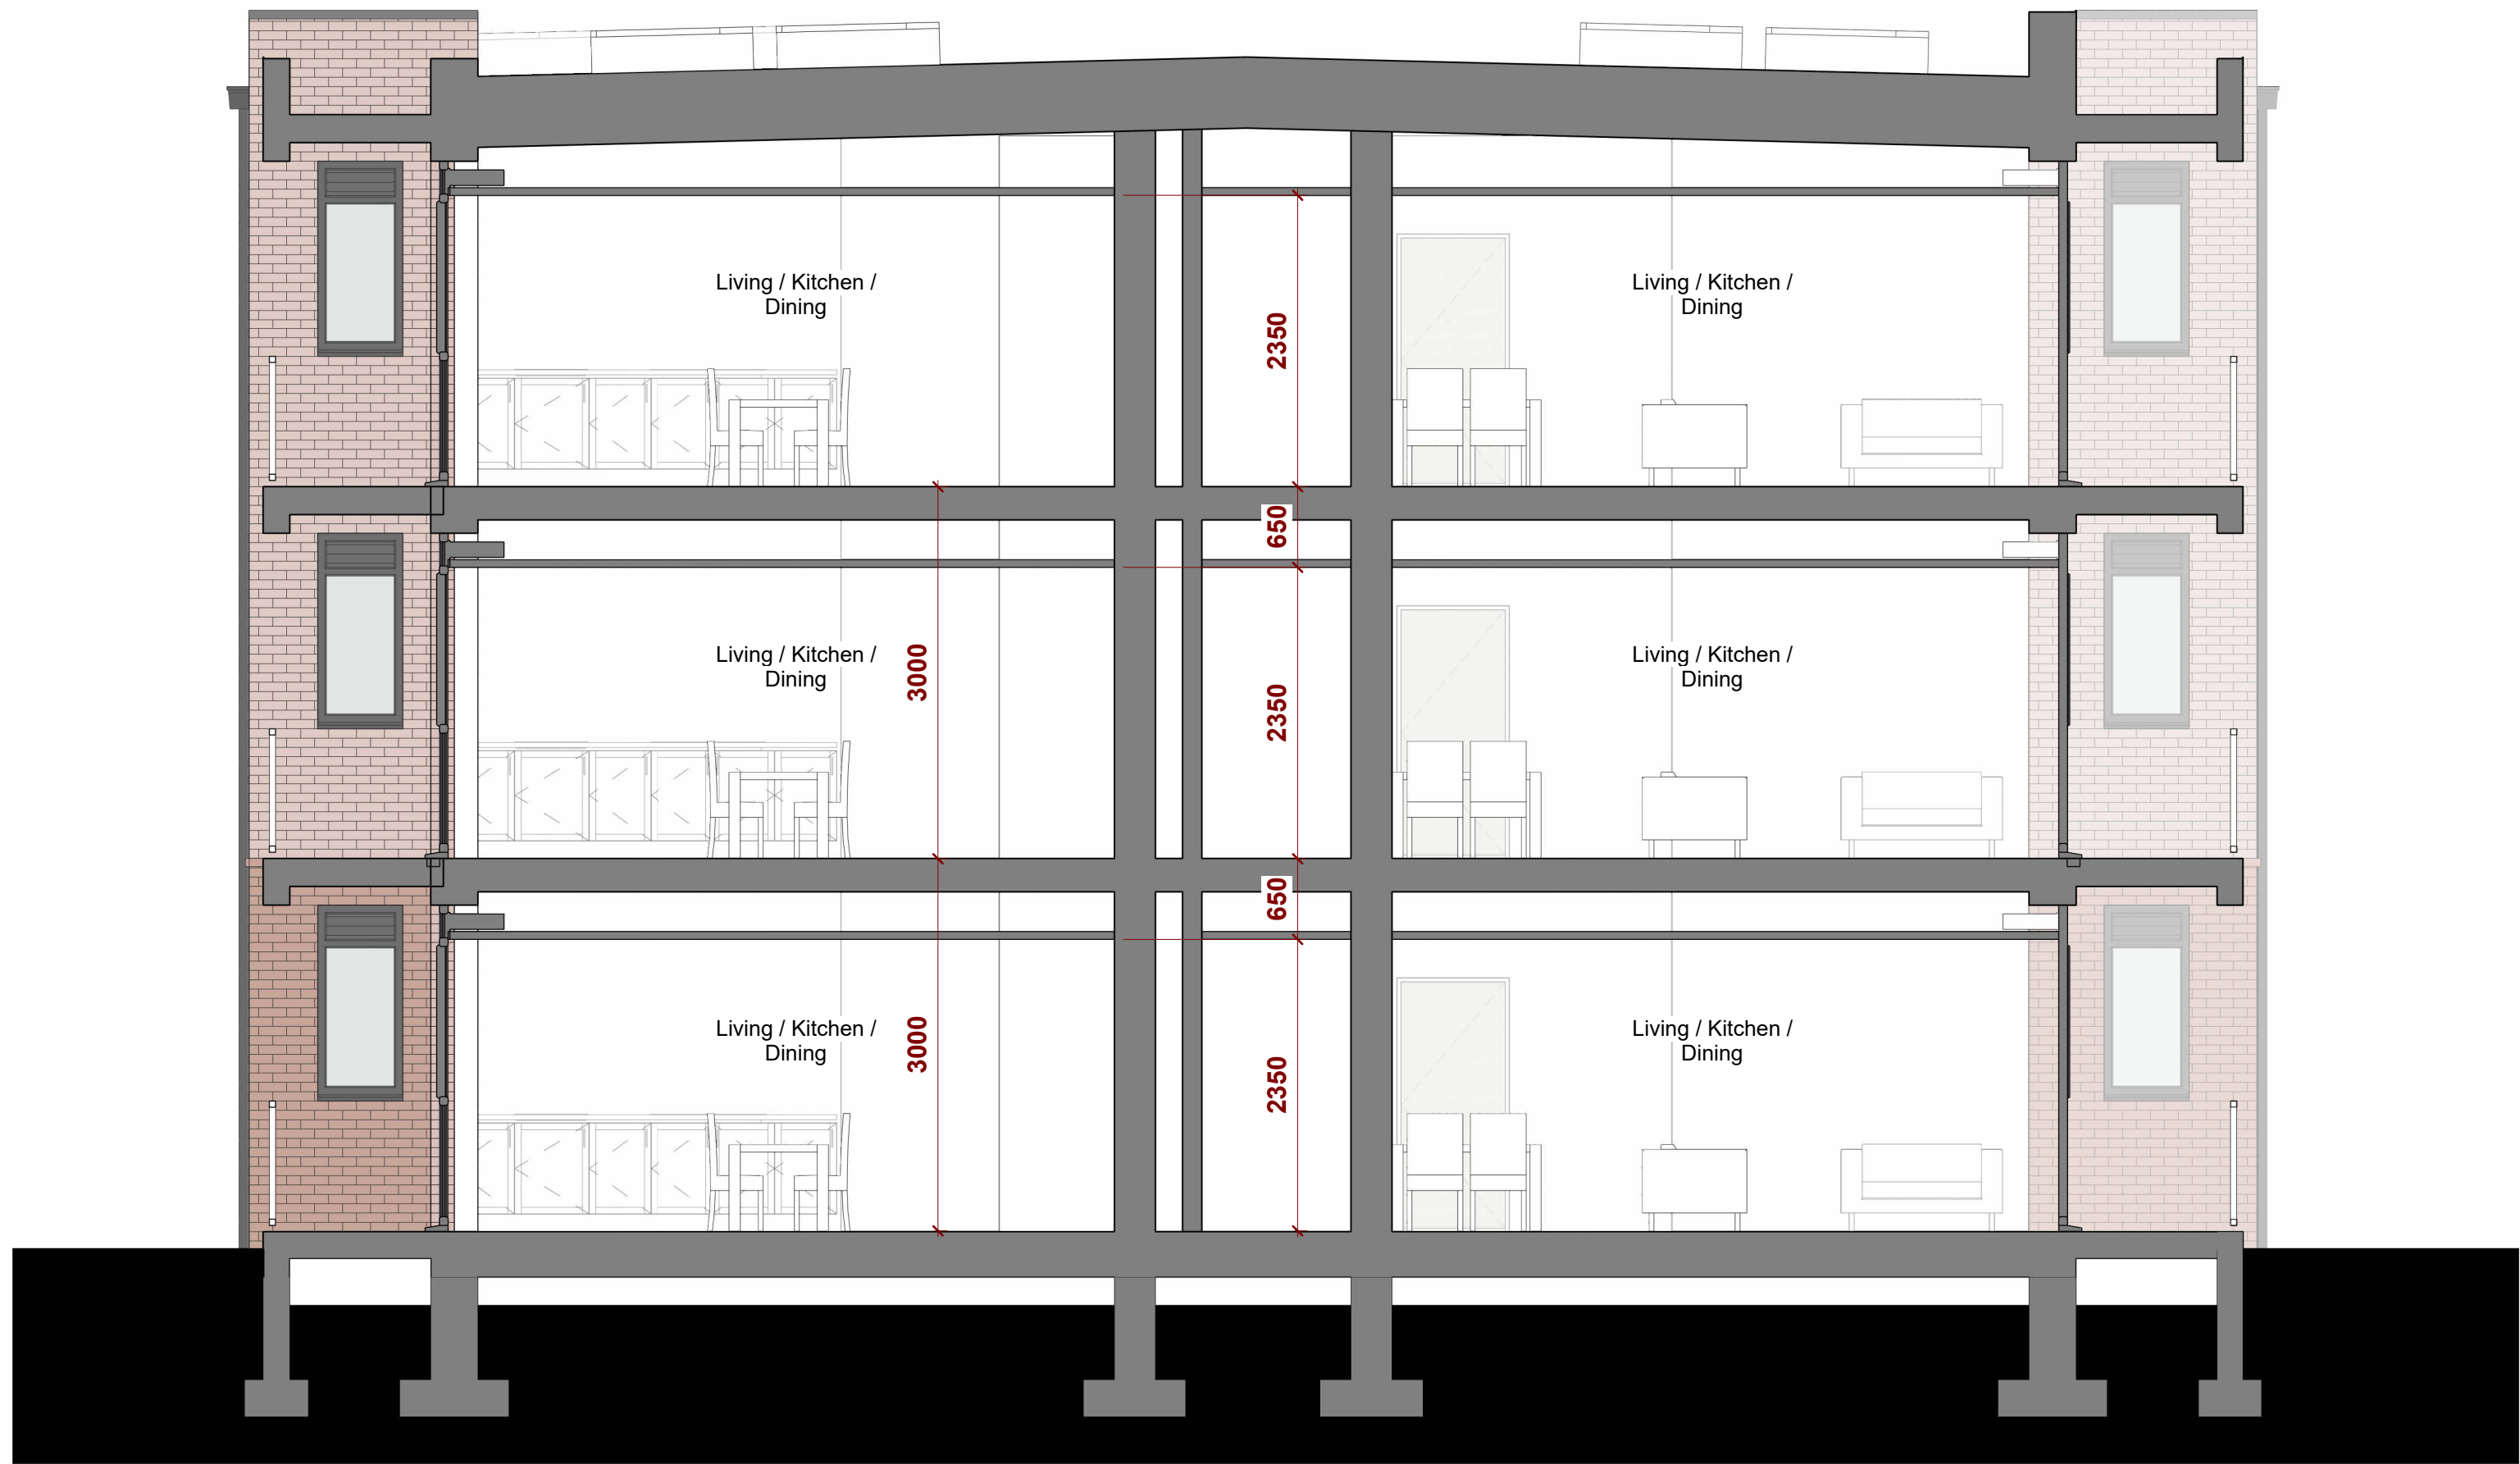

2 Building A Design Section
1 : 50

3 Section Key Plan
1 : 500

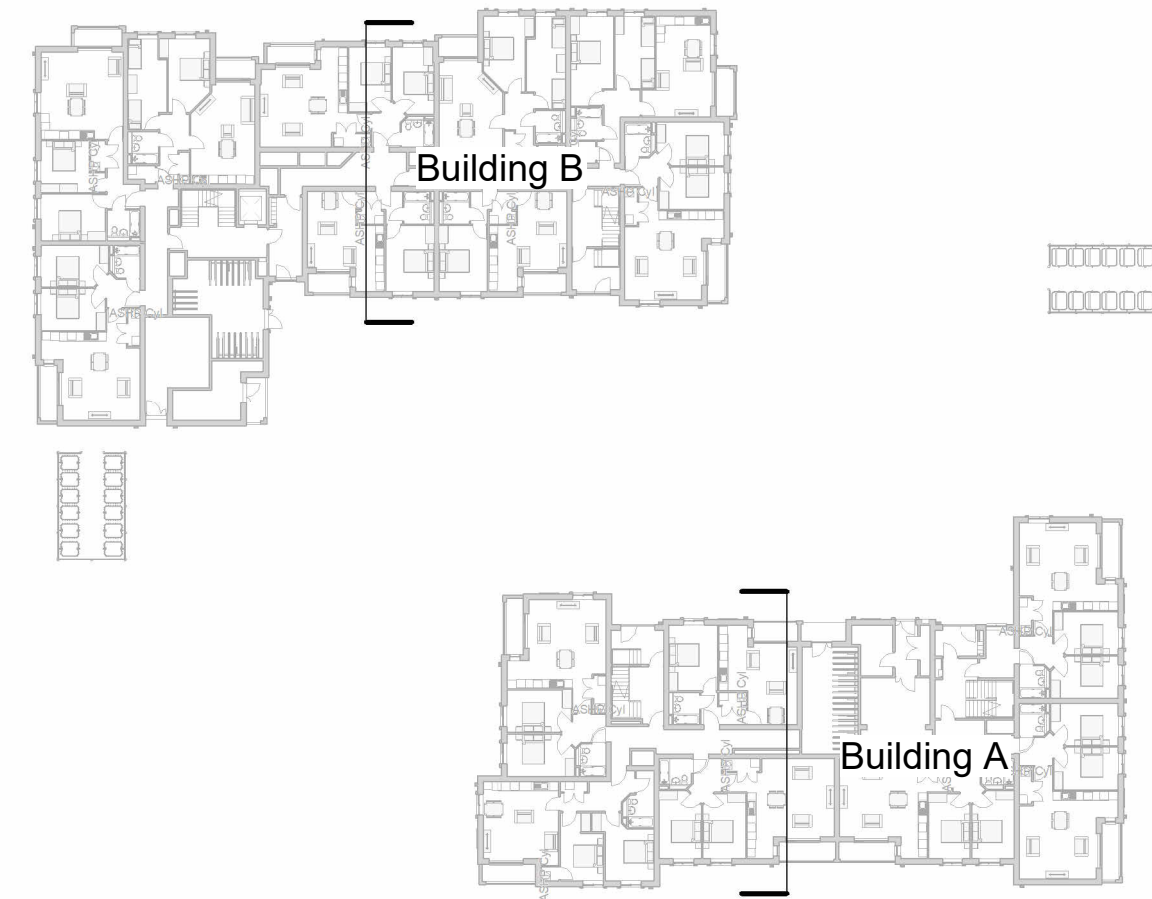

1 Building B Design Section
1 : 50

General Notes
01: Dimensions must not be scaled from this drawing. If in doubt, please ask
02: All dimensions are in millimetres unless noted otherwise.
03: All dimensions should be verified on site before proceeding with the work.
04: TADW Architects shall be notified in writing of any discrepancies.
05: Copyright to remain the property of TADW Architects in accordance with Copyright, Designs and Patents Act 1988.

Legend

1	Drawn	30.07.25	AM	MH
Issue	Description	Date	Drawn	Checked

Drawing Status

P - Planning T - Tender C - Construction R - As Record

PLANNING

tadw | architects

Ph 0161 477 6158 Fax 0161 480 6342 mail@tadw.co.uk www.tadw.co.uk

Client Watson Homes

Job Spurr House, Bury

Title Design Sections

Scale As indicated @ A1

Note - Prints from PDF files may not be to scale, check accuracy against scale
1 2 3 5m 1:50

Job No. Originator Ph. Level View Role Dwg Status Rev.
241352-TADW- 00- ZZ- DR- A- 0070- P- 1