


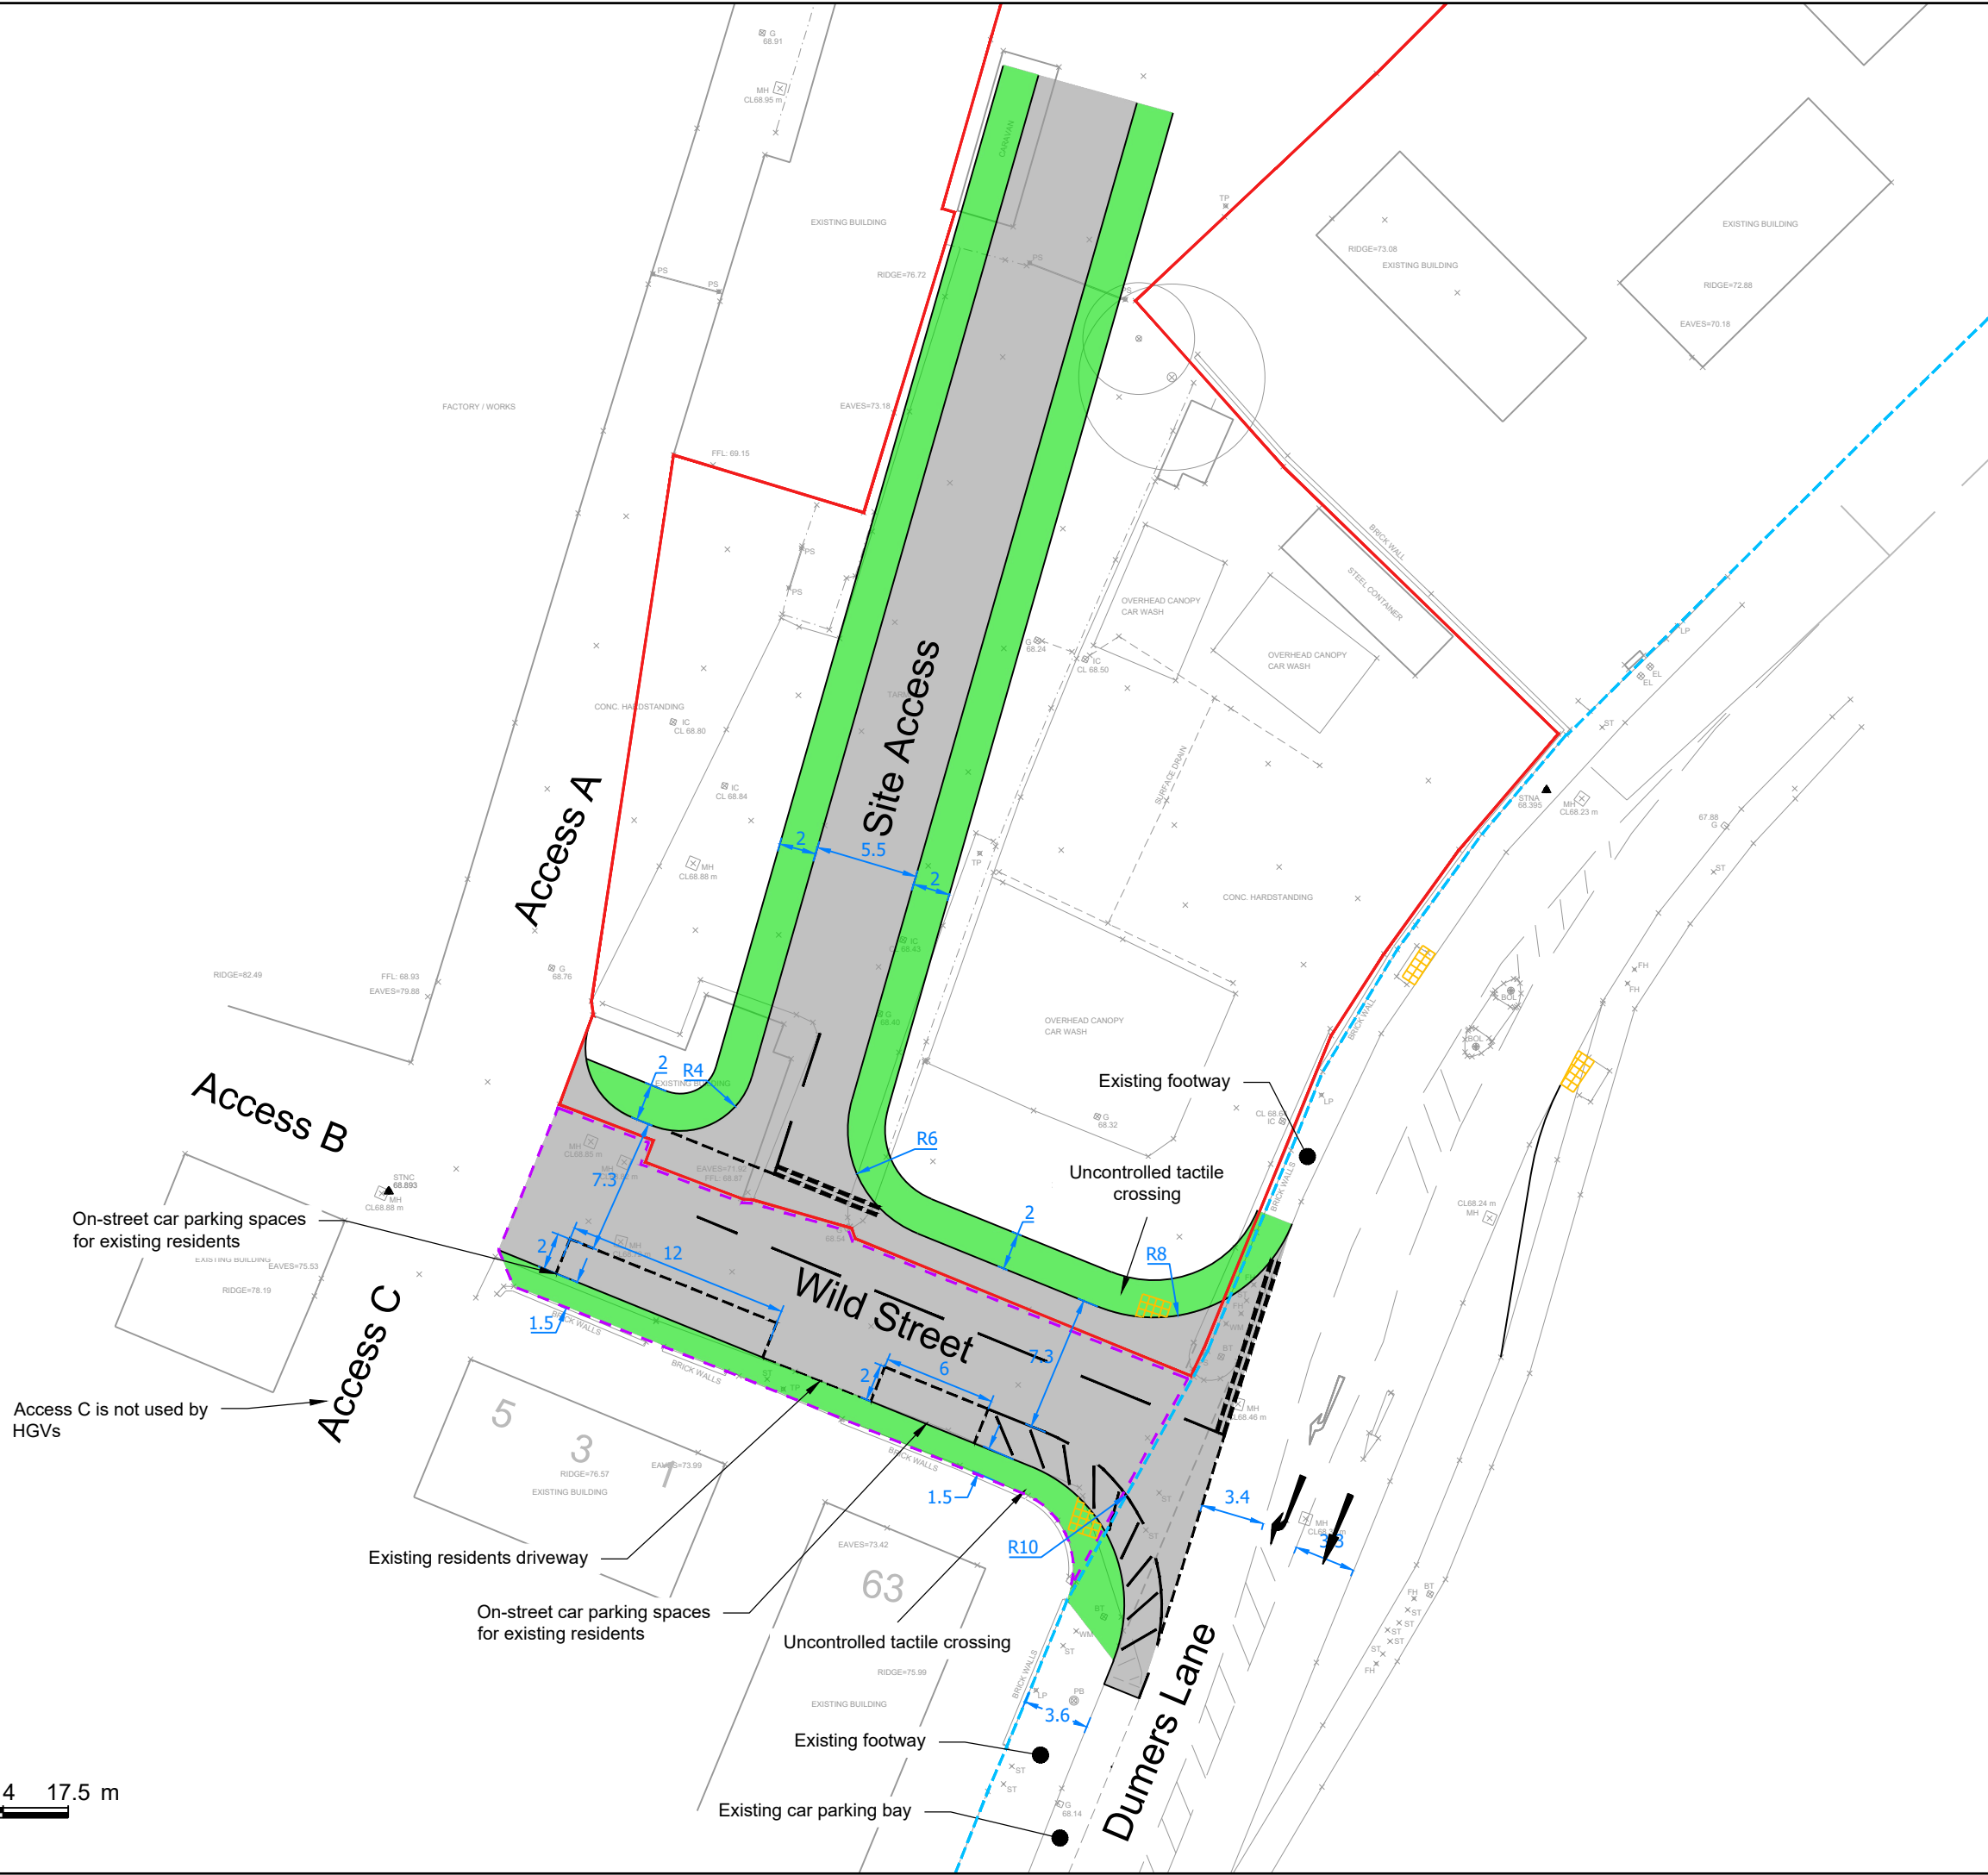

- Notes:**
1. All dimensions in metres unless stated otherwise.
 2. This drawing is to be read in conjunction with all relevant architects, engineers and specialists drawings and specifications.
 3. This drawing is based on a Topographical Survey provided by Westchurch Homes. Tetra Tech does not take responsibility for any discrepancies.

- Key:**
- Approx site boundary
 - - - - - Approx adopted highway
 - - - - - Land ownership outside of applicant's control and outside of adopted highway

PRELIMINARY ISSUE

P04	Minor edits	01.12.2025	AB	MT	AK
P03	Updated red line boundary	11.08.2025	AB	MT	AK
P02	Highway comments incorporated	09.07.2025	AB	MT	AK
P01	Preliminary first issue	01.05.2025	AB	MT	AK
Rev	Description	Date	Rev	Rev	App

Document Control

Issuing Office
Tetra Tech Manchester
11 York Street,
Manchester, M2 2AW
Tel: +44 (0)161 872 3223
www.tetrateteurope.com



Client
Westchurch Homes

Project Name
Proposed Residential Development, Land off Dumers Lane, Radcliffe

Sheet Title
General Arrangement: Potential Improvements to Wild Street/Dumers Lane Junction

TTE Project Number	Drawn By	Date	Checked By	Date	Approved By	Date	Scale @ A3	Subsidiary
784-B054854	AB	Apr '25	MT	Apr '25	AK	Apr '25	As Shown	S0
Client Project Number	Originator	Volume/System Level/Location	Type/Code	Role	Number	Revision		
B054854	- TTE	- 00	- XX	- DR	- O	- 004		P04

© Copyright Tetra Tech TTE_MT_01

0 3.5 7 10.5 14 17.5 m
SCALE 1:350