

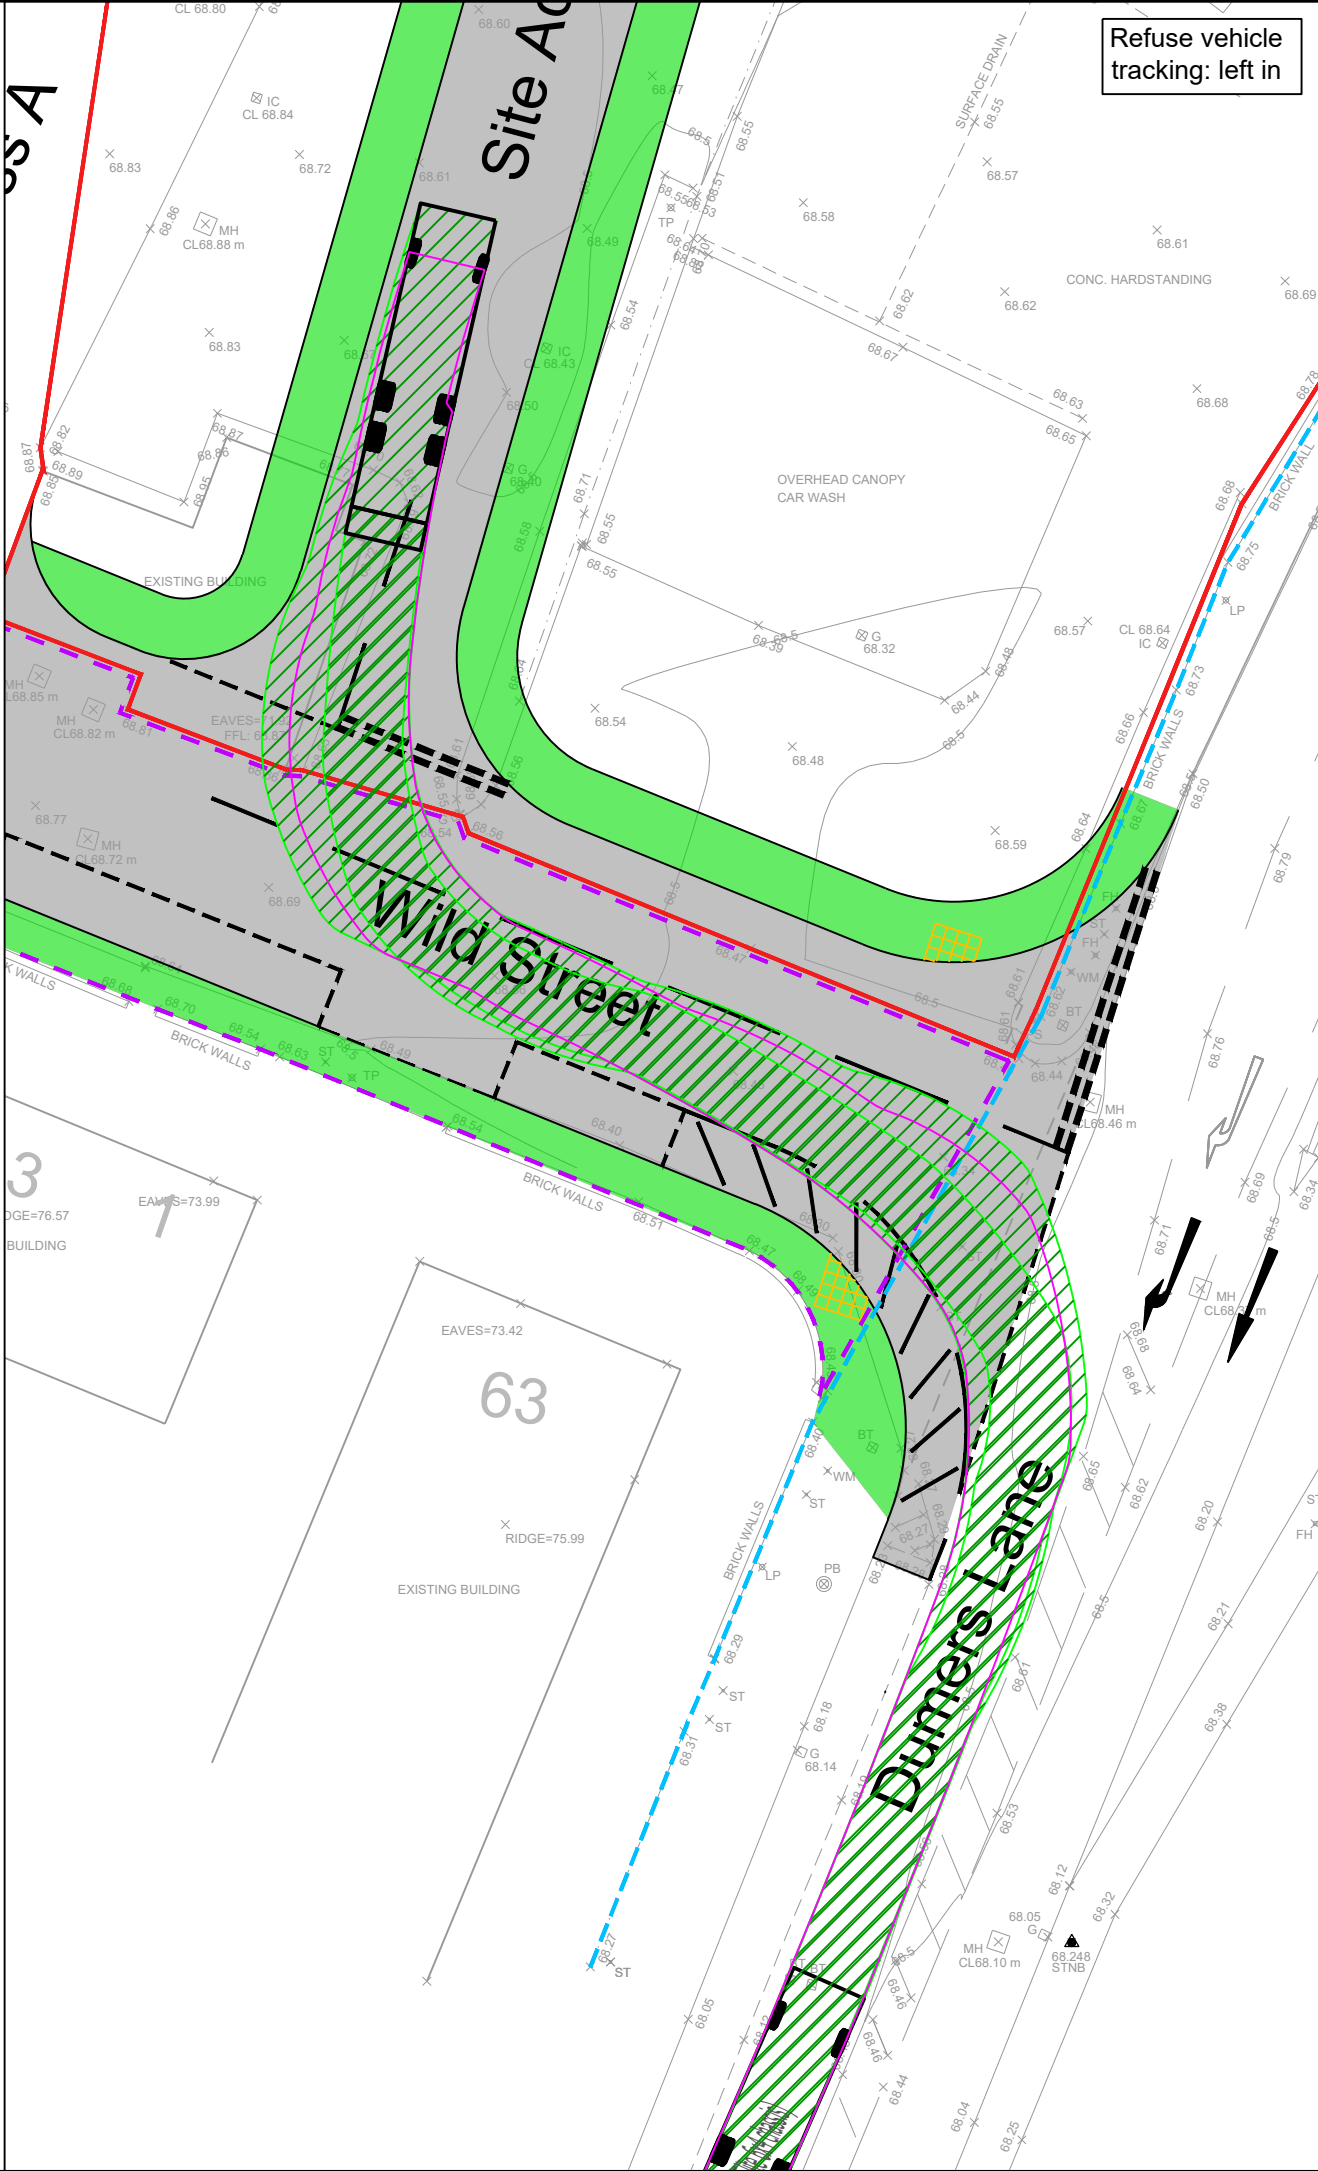


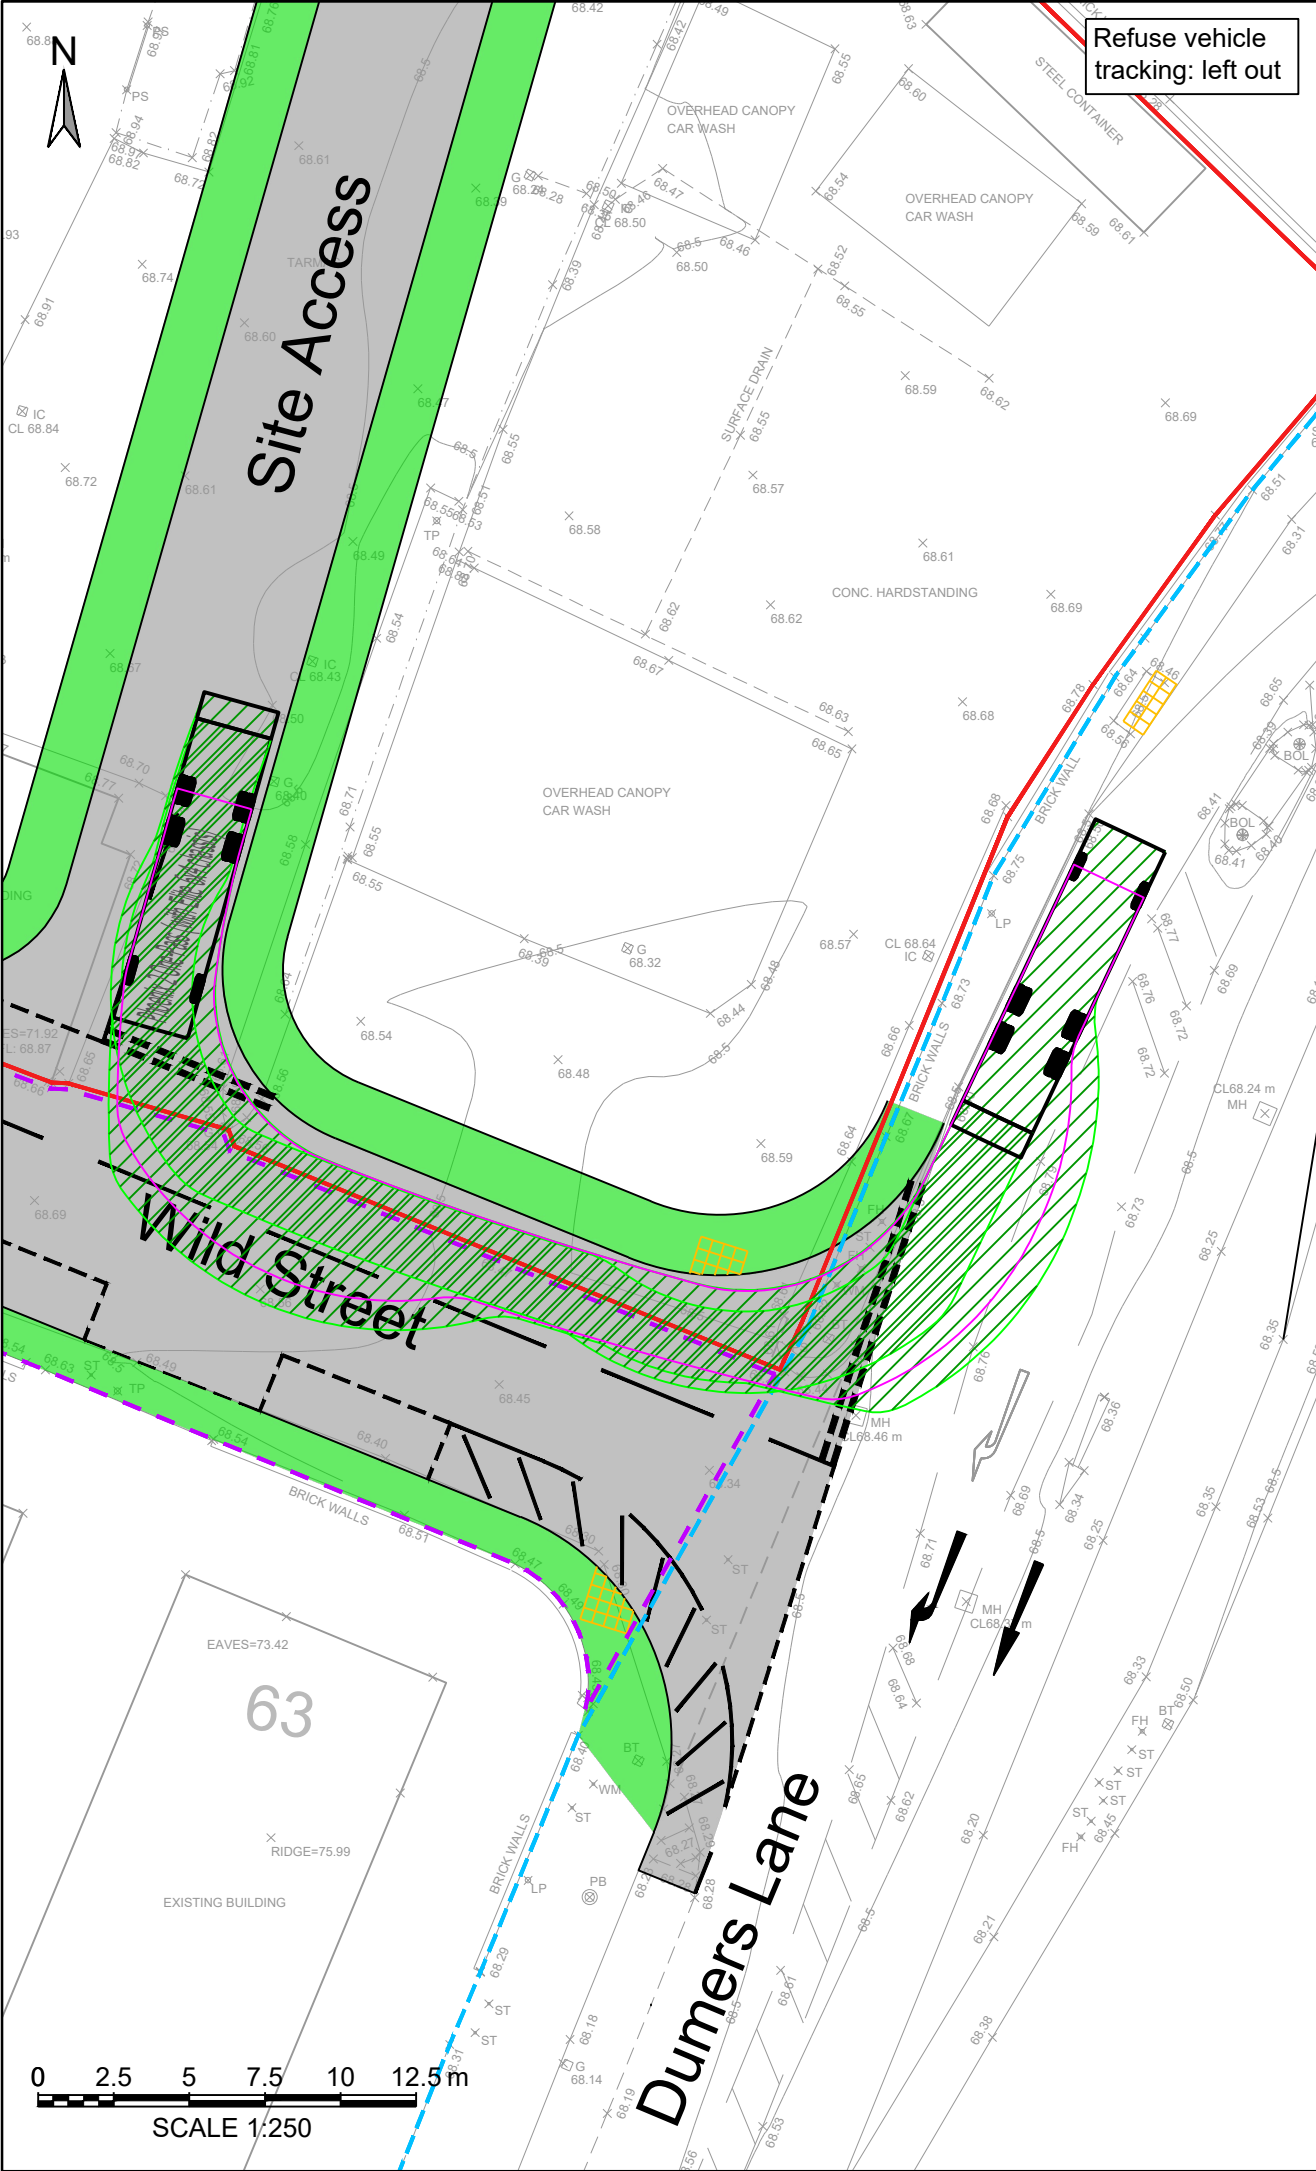

- Notes:
- All dimensions in metres unless stated otherwise.
 - This drawing is to be read in conjunction with all relevant architects, engineers and specialists drawings and specifications.
 - This drawing is based on a Topographical Survey provided by Westchurch Homes. Tetra Tech does not take responsibility for any discrepancies.
 - This tracking drawing is based on site access drawing no. 784-B054854-TTE-00-XX-DR-O-004 P04

- Key:
- Approx site boundary
 - Approx adopted highway
 - Land ownership outside of applicant's control and outside of adopted highway
 - Wheel track
 - Body track

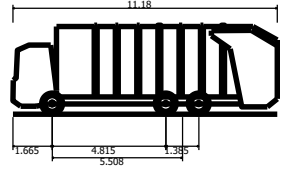

Phoenix 2 One-Pass (with Elite 6x4 chassis)	11.180m
Overall Length	2.550m
Overall Width	3.760m
Overall Body Height	0.312m
Min Body Ground Clearance	2.550m
Track Width	4.005m
Lock to lock time	10.150m
Kerb to Kerb Turning Radius	

PRELIMINARY ISSUE

P02	Minor edits	01.12.2025	AB	MT	AK
P01	PRELIMINARY FIRST ISSUE	01.05.2025	AB	MT	AK

Document Control

Issuing Office
Tetra Tech Manchester
11 York Street,
Manchester, M2 2AW
Tel: +44 (0)161 872 3223
www.tetrateteurope.com



Client
Westchurch Homes

Project Name
**Proposed Residential Development Land off
Dumers Lane, Radcliffe**

Sheet Title
**Wild Street / Dumers Lane Potential Improvement
Site Access Layout: Swept Path Analysis with a
Refuse Vehicle**

TTE Project Number	Drawn By	Date	Checked By	Date	Approved By	Date	Scale @ A3	Subsidiary
784-B054854	AB	Apr '25	MT	Apr '25	AK	Apr '25	As Shown	S0
Client Project Number	Originator	Volume/System Level/Location	Type/Code	Role	Number	Revision		
B054854	- TTE	- 00	- XX	- TR	- O	- 004	P02	