
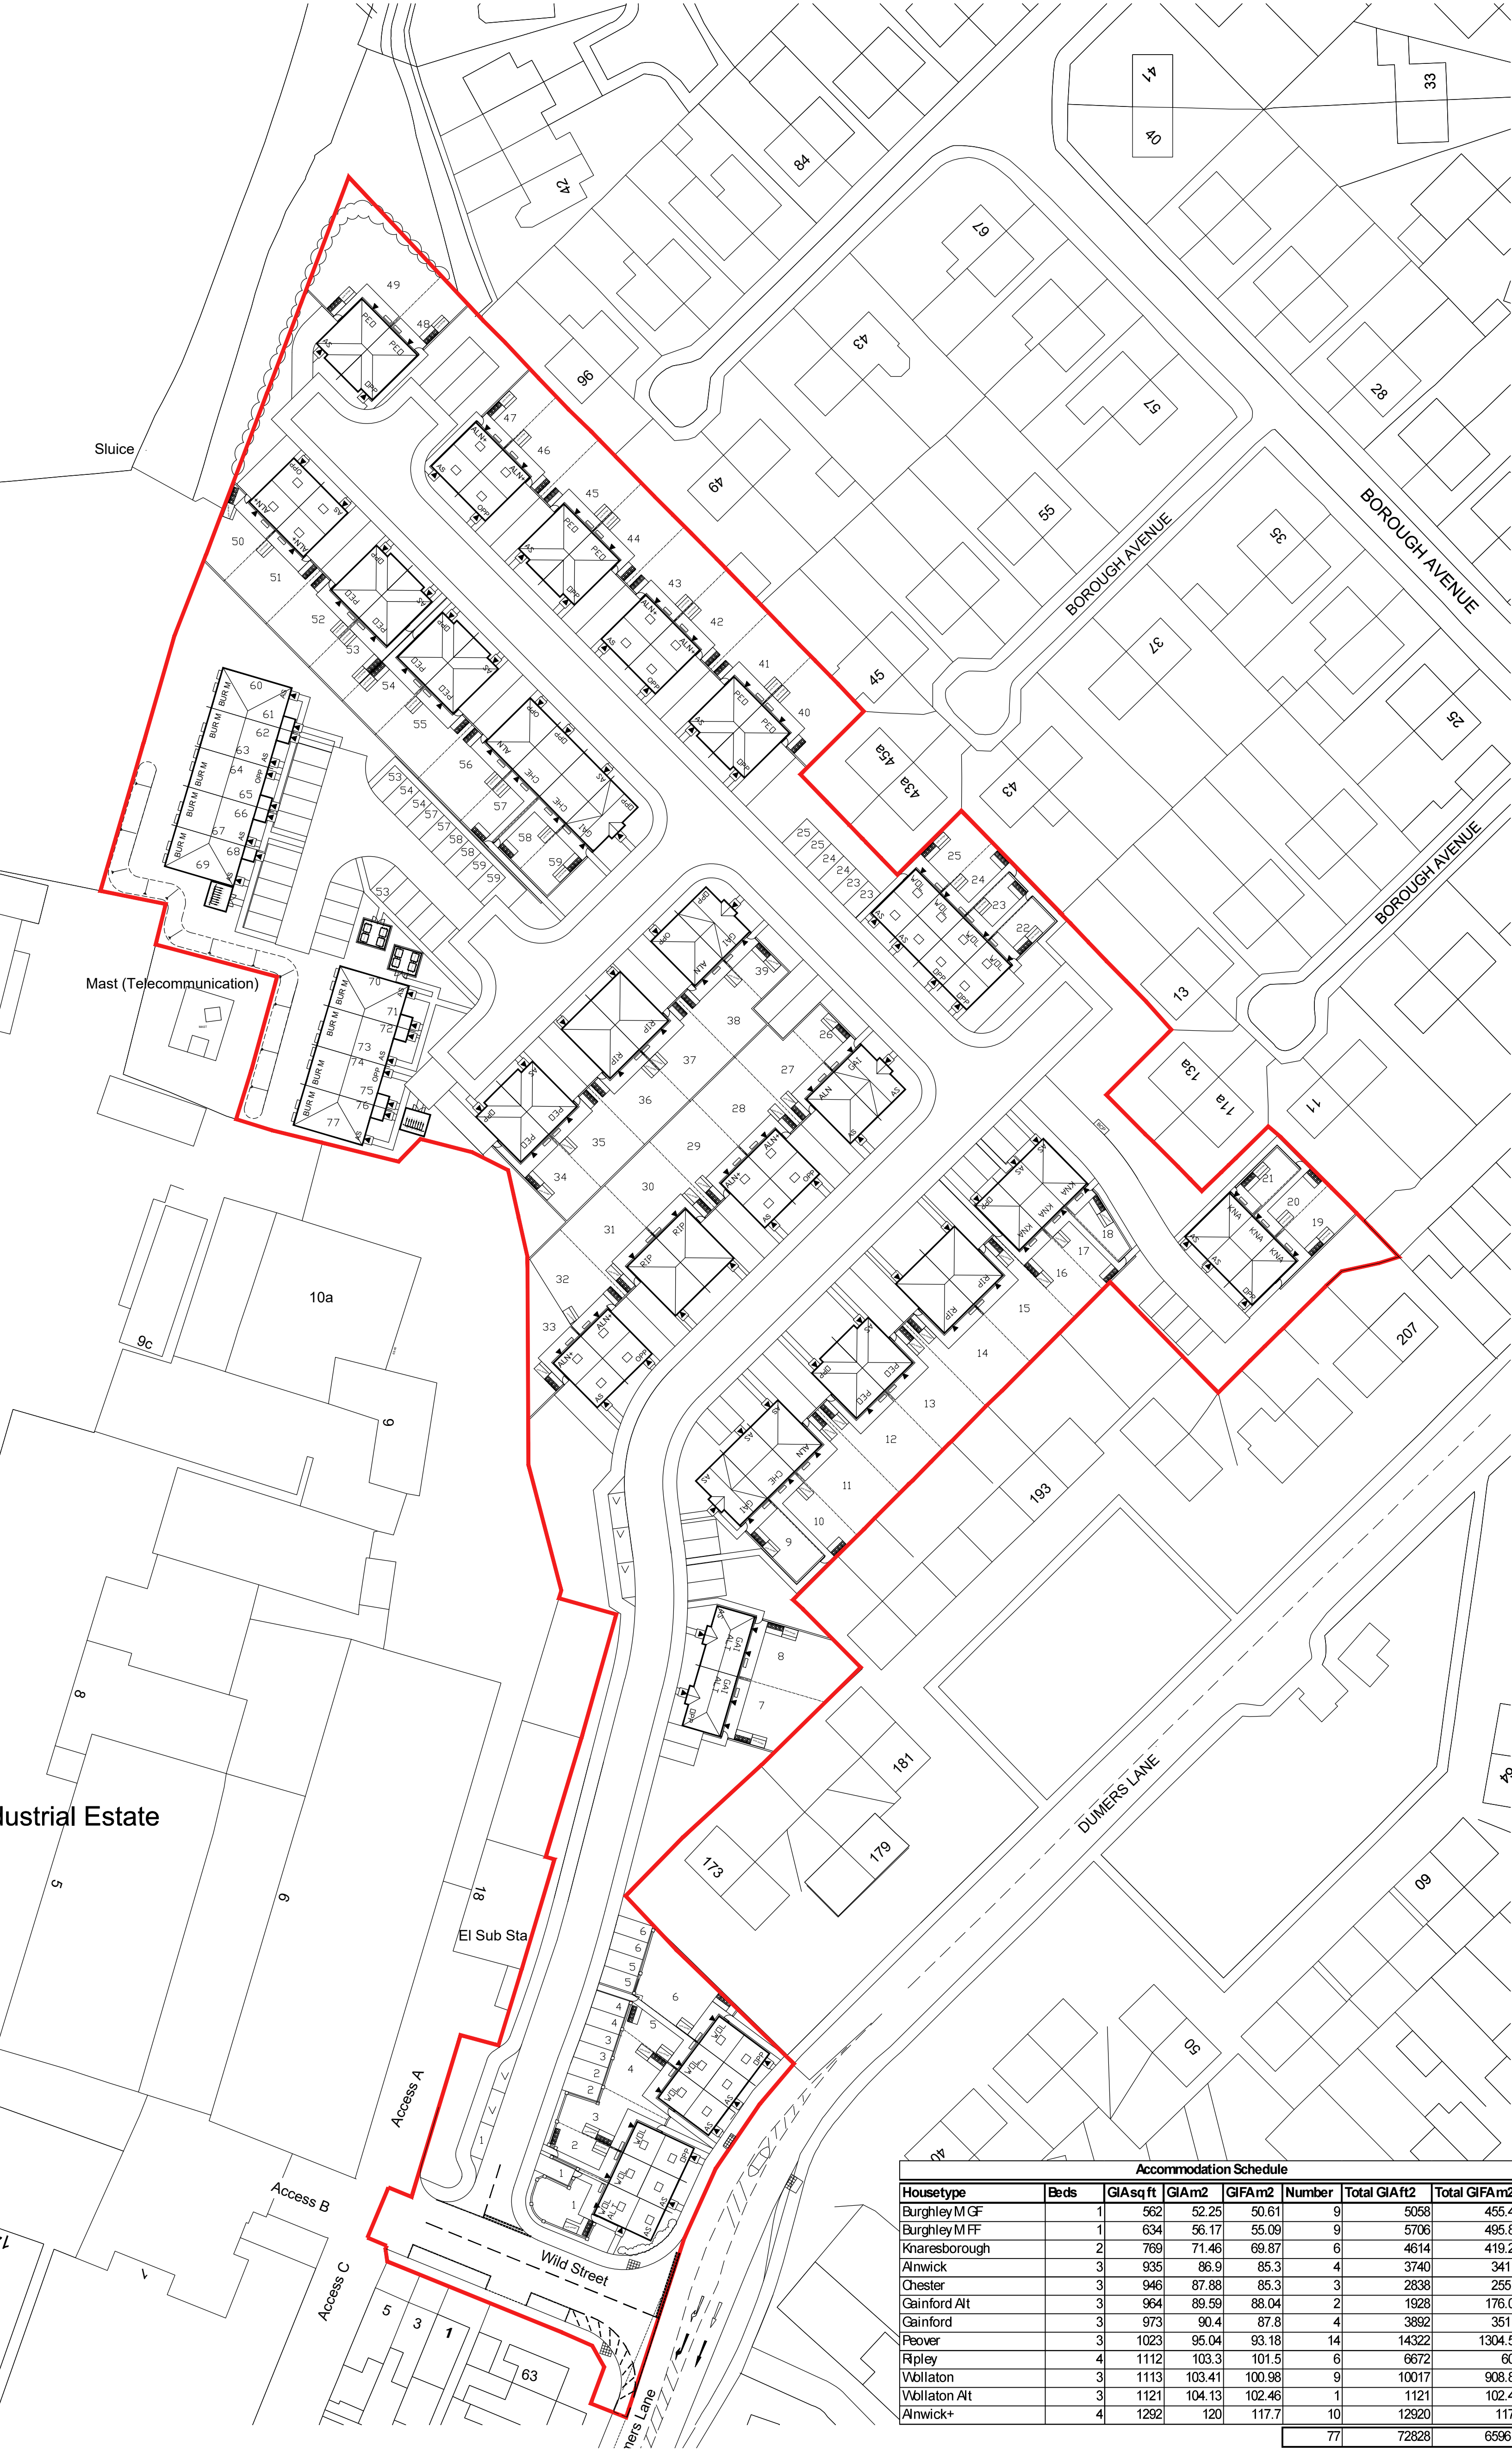


LAND OFF DUMERS LANE, RADCLIFFE

general notes:
do not scale the drawing.
all dimensions to be checked on site prior to commencement of work and any
discrepancy shall be immediately reported and resolved prior to work commencing.
this drawing is to be read in conjunction with all relevant drawings and
specifications relating to the job whether or not indicated on the drawing.
copyright reserved to mck associates ltd. and this drawing may not be used or
reproduced without prior written consent.

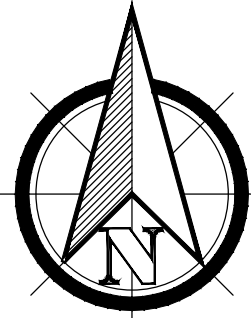

Accommodation Schedule							
Housetype	Beds	GIAsqft	GIAm2	GIFAm2	Number	Total GIAft2	Total GIFAm2
Burghley M GF	1	562	52.25	50.61	9	5058	455.49
Burghley M FF	1	634	56.17	55.09	9	5706	495.81
Knareborough	2	769	71.46	69.87	6	4614	419.22
Anwick	3	935	86.9	85.3	4	3740	341.2
Chester	3	946	87.88	85.3	3	2838	256.9
Gainford Alt	3	904	89.59	88.04	2	1928	176.08
Gainford	3	973	90.4	87.8	4	3892	351.2
Peover	3	1023	95.04	93.18	14	14322	1304.52
Rpley	4	1112	103.3	101.5	6	6672	609
Willaton	3	1113	103.41	100.98	9	10017	908.82
Willaton Alt	3	1121	104.13	102.46	1	1121	102.46
Anwick+	4	1292	120	117.7	10	12920	1177
					77	72828	6596.7

O	28.11.25	PS	Access road and Plot 1 amended following LPA comments.
N	24.11.25	KLW	Access road amended following LPA comments.
M	21.11.25	KLW	Parking to plot 1 amended. Plots 1-8 reconfigured.
L	17.11.25	KLW	General amendments following LPA comments.
K	12.11.25	KLW	Schedule updated, bin stores added to Burghley plots.
J	03.10.25	KLW	Amended in line with LPA comments.
	29.9.25	KLW	Amended in line with LPA comments.
H	3.9.25	PS	Wild Street Red edge altered further.
G	22.7.25	PS	Red Edge adjusted to include Wild Street Works. Visitor Parking added.
F	16.06.25	KLW	Number of plots reduced, access relocated and all associated amendments.
E	28.11.24	KLW	Red edge amended to exclude substation.
D	26.11.24	KLW	Bin stores shown for apartments.
C	21.10.24	KLW	Plots around the acoustic bund reconfigured.
B	03.10.24	KLW	Plots 61-79 adjusted and private drive amended to allow for acoustic bund.
A	13.09.24	KLW	Access road relocated and plots 1-8 adjusted to suit.
Rev.	Date	By	Description
Client:			



Project:
BEALEY IND EST
RADCLIFFE

Drawing Title:
PROPOSED SITE LAYOUT

Drawn: KW	Checked:	Scale: 1:500	Date: AUG 2024
Job No: 1025	Drawing No: SL01	Rev: O	

