

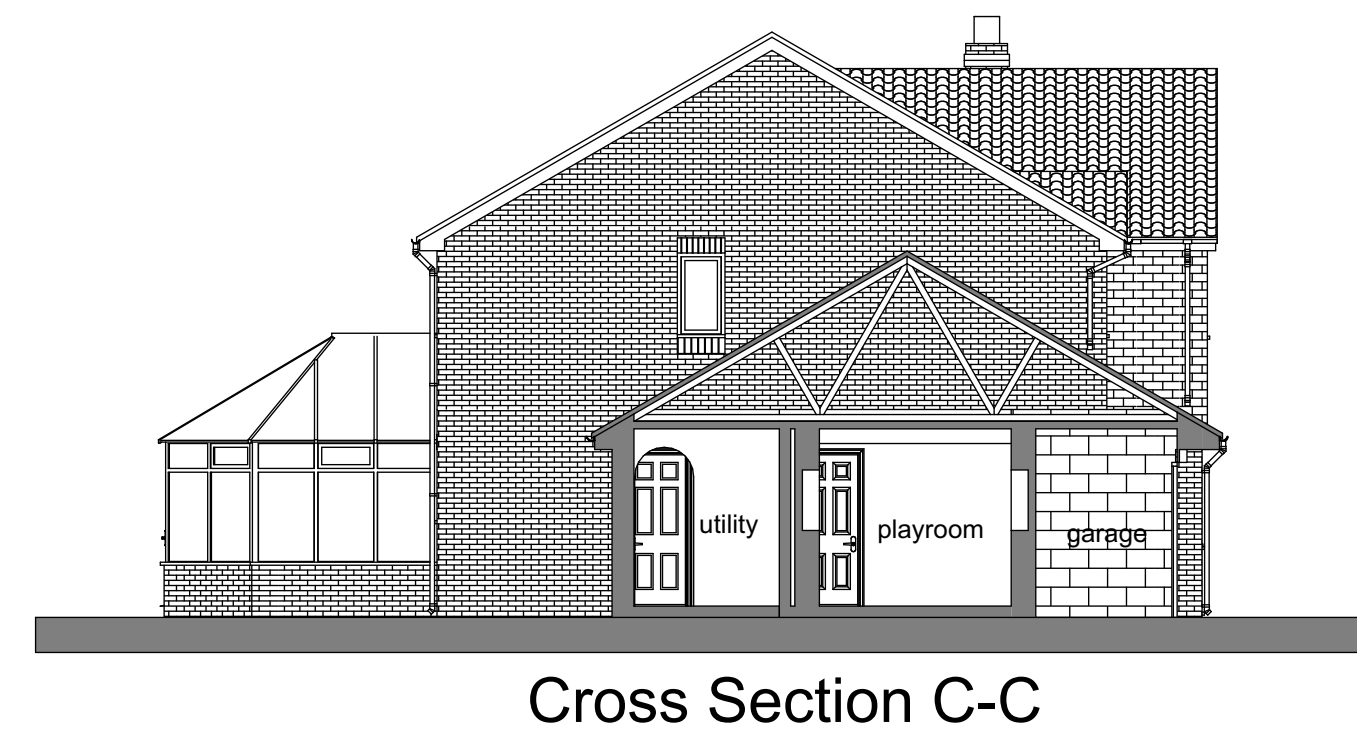
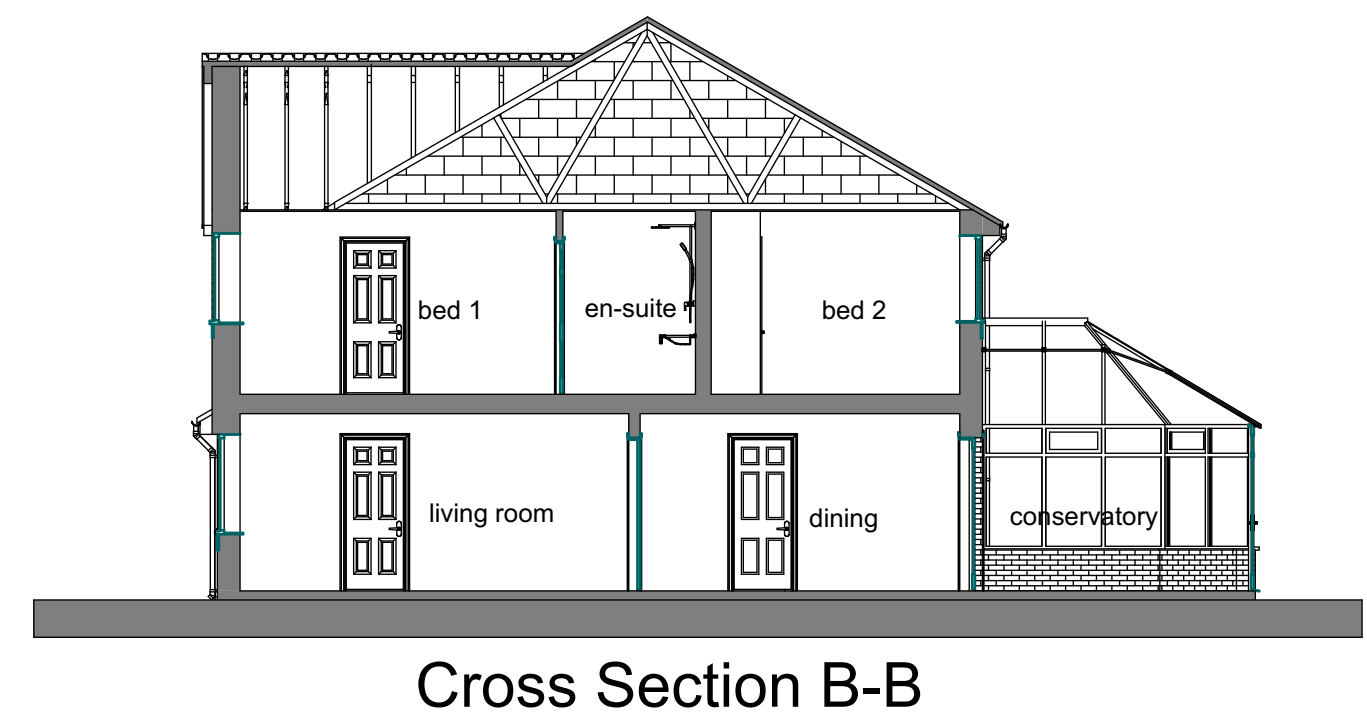
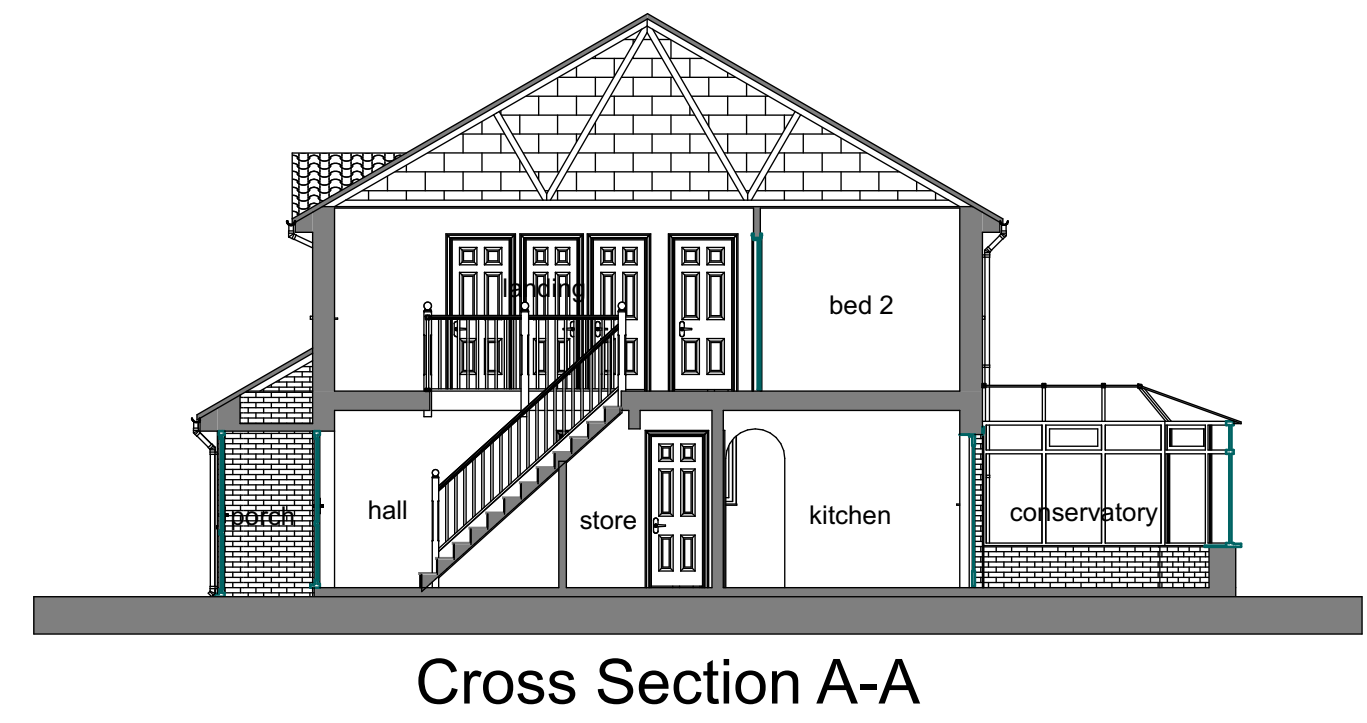
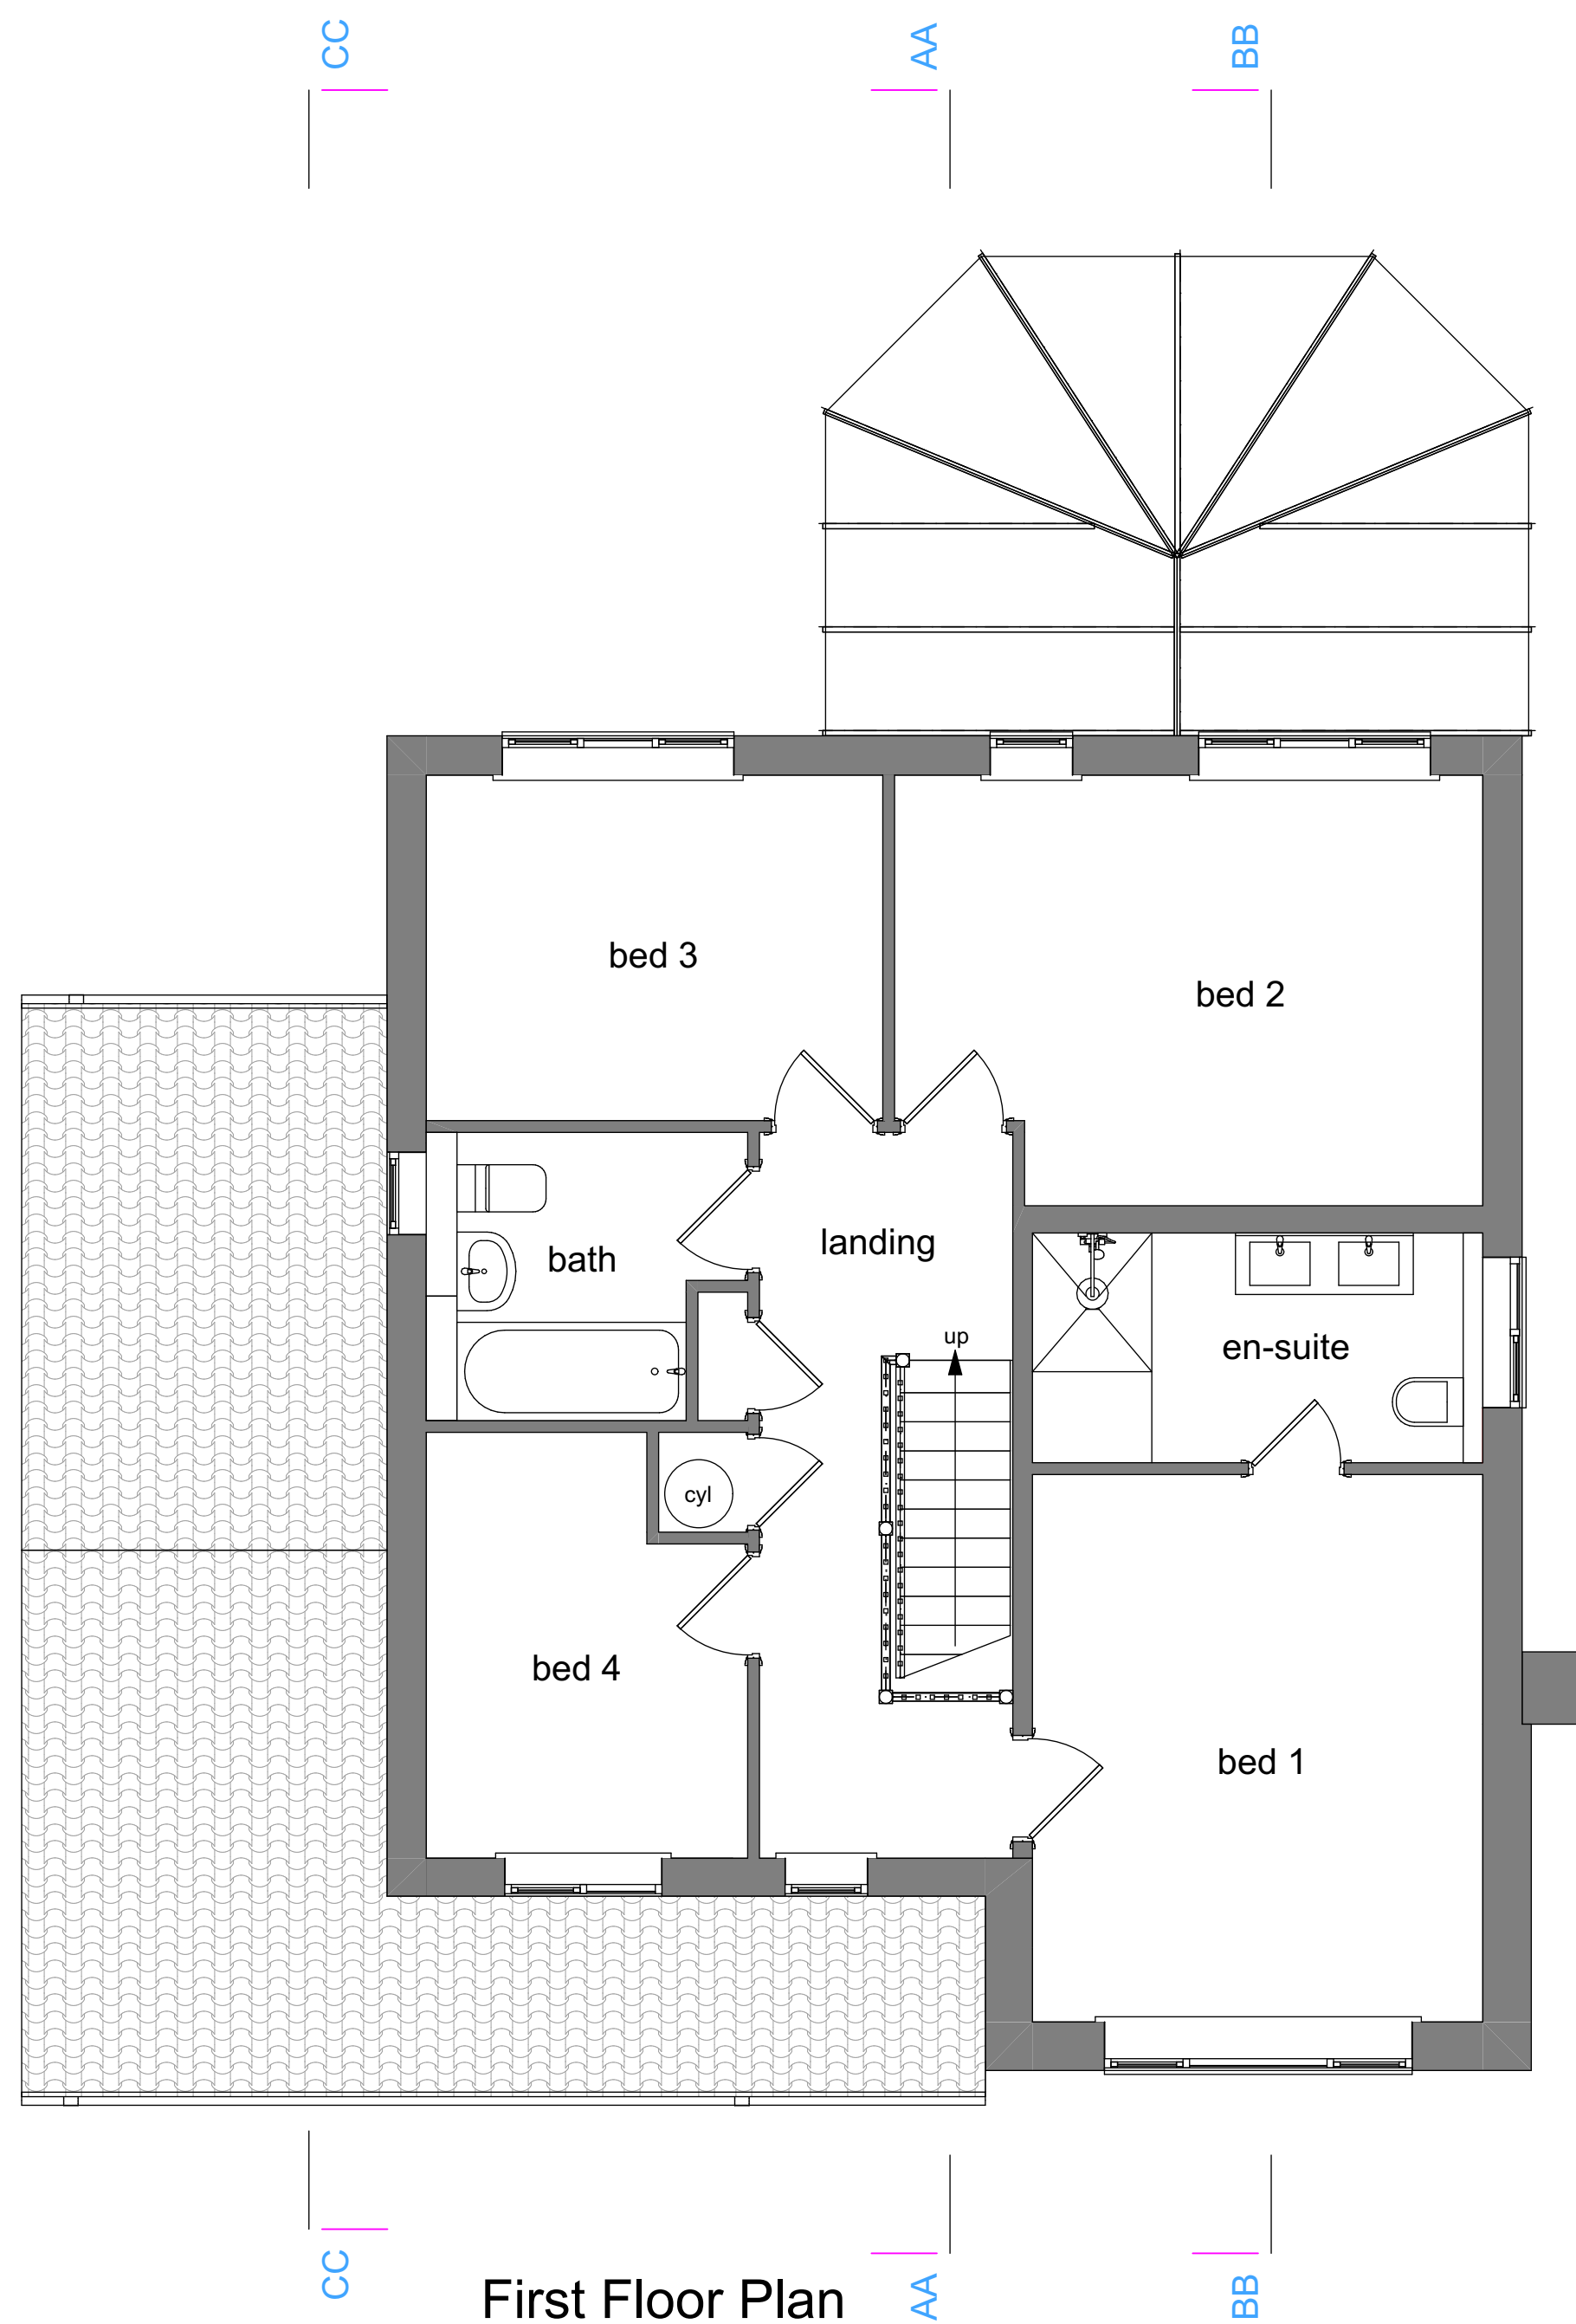
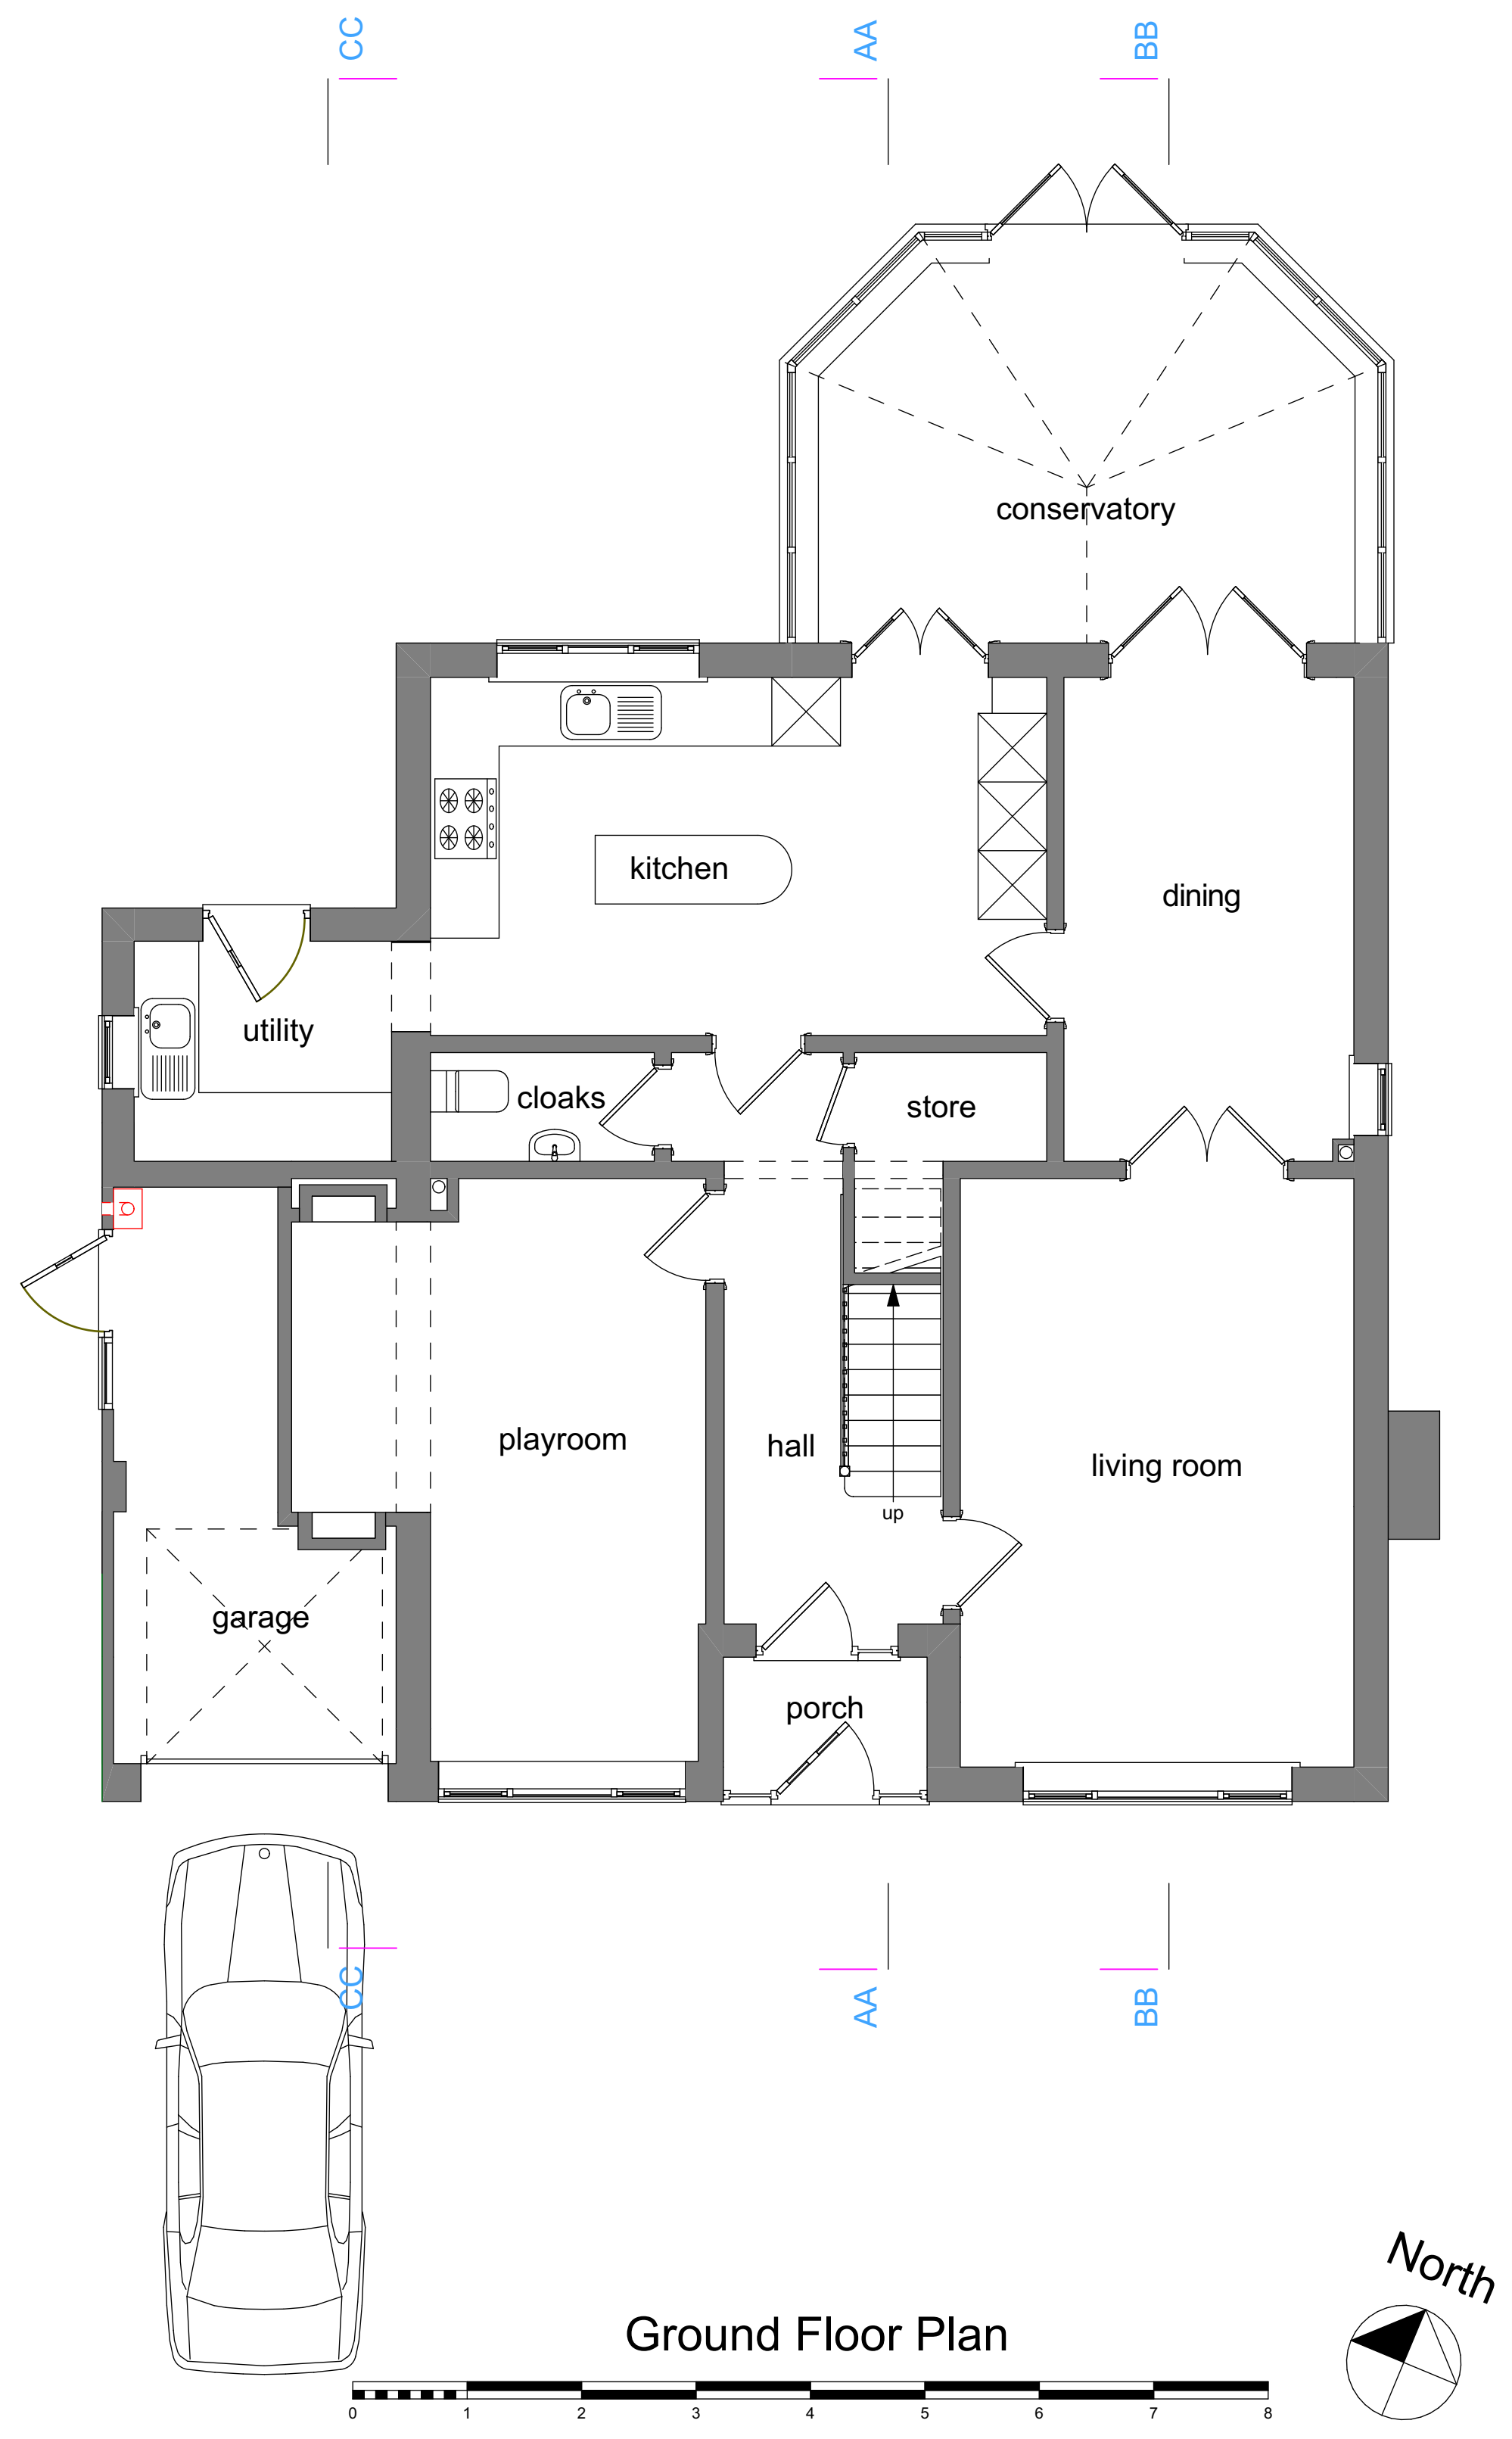


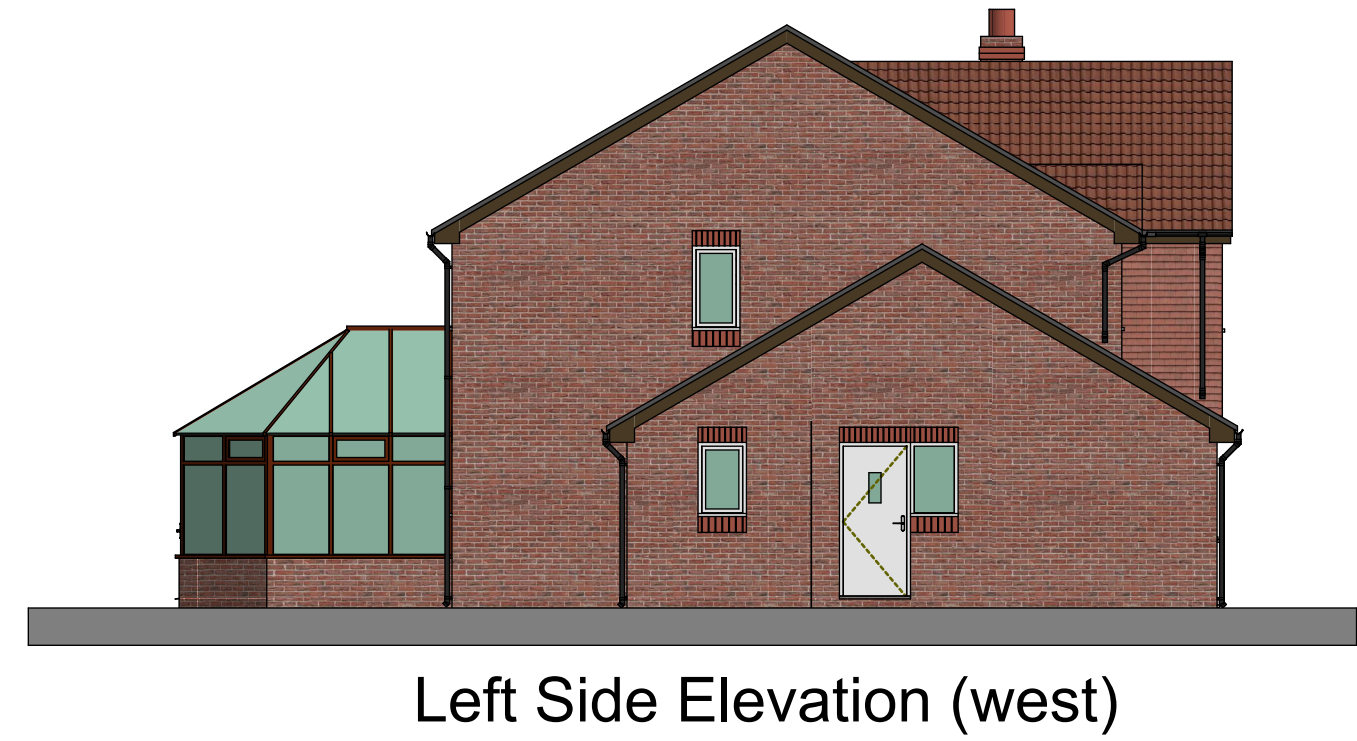

Existing Survey

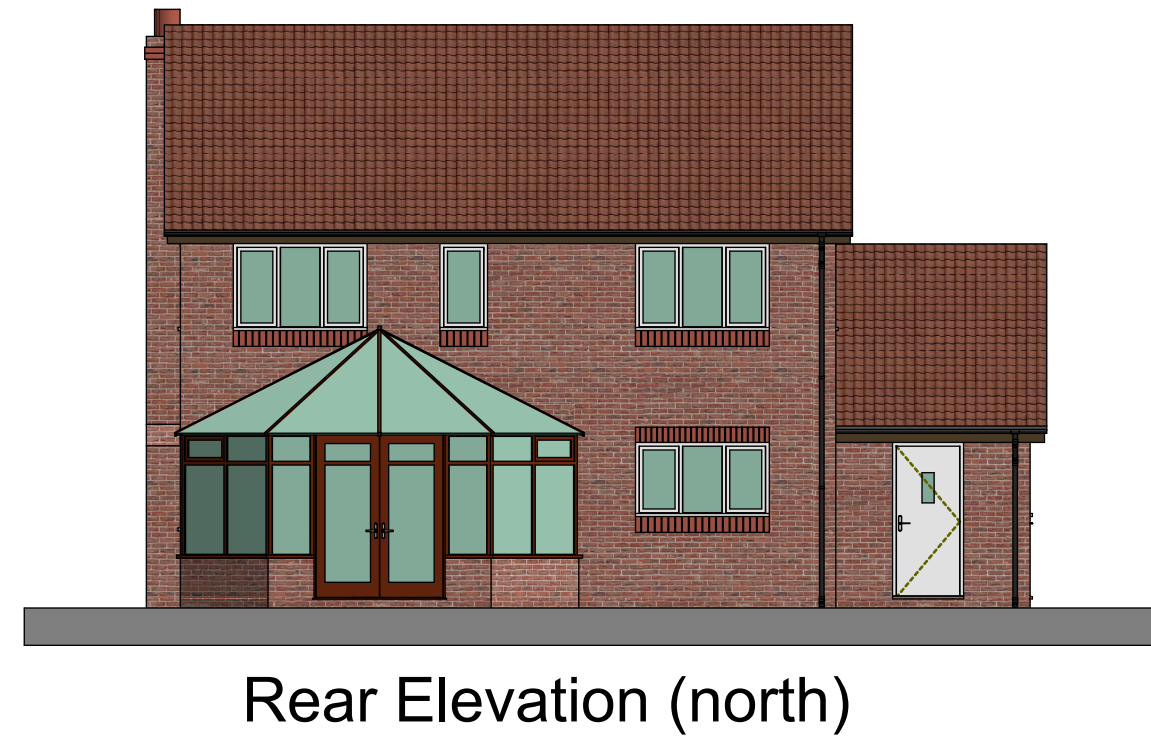

project		27 Ringley Chase Whitefield for Mr & Mrs Ed Shaerf	
drawing title		Existing Survey	
drawing no.		202501 / Es1	
drawn by:		scale:	date:
PD		1:50 1:100 (when printed at A1)	1.25
RIBA		arb Architects Registration Board	