




FRONT (WEST) ELEVATION
SCALE 1:100 @ A2

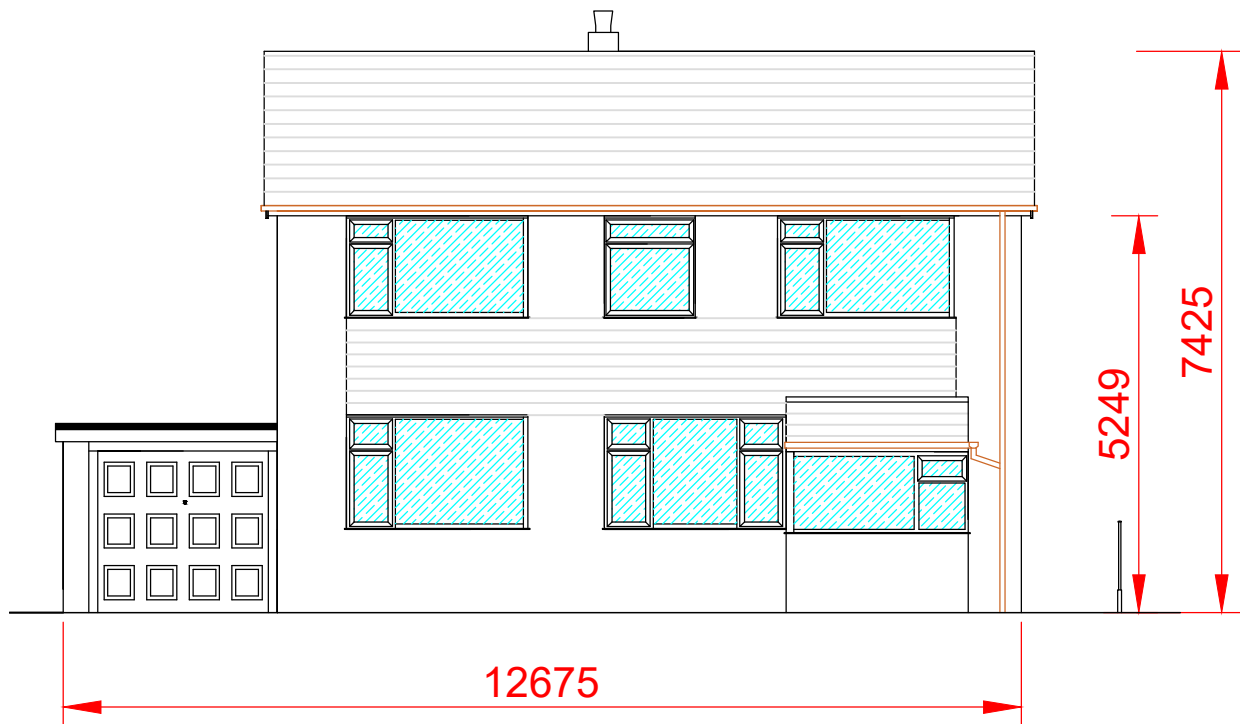



REAR (EAST) ELEVATION
SCALE 1:100 @ A2

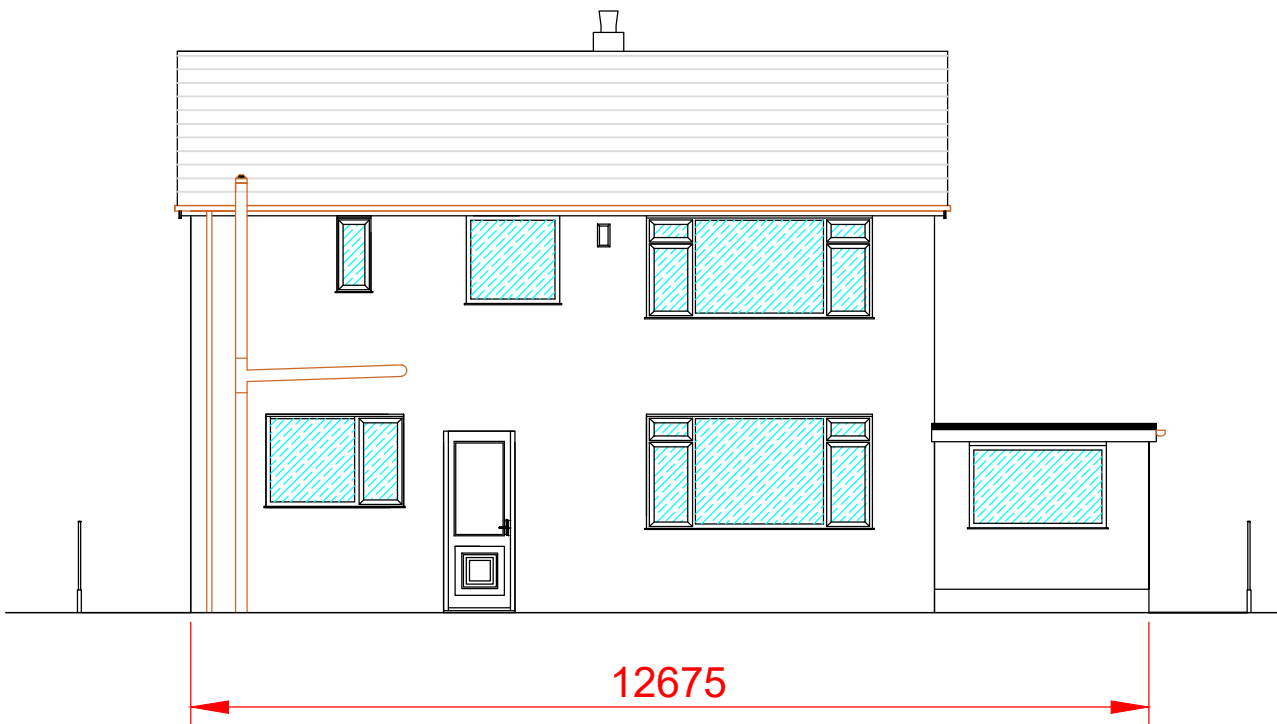

GABLE (SOUTH) ELEVATION
SCALE 1:100 @ A2

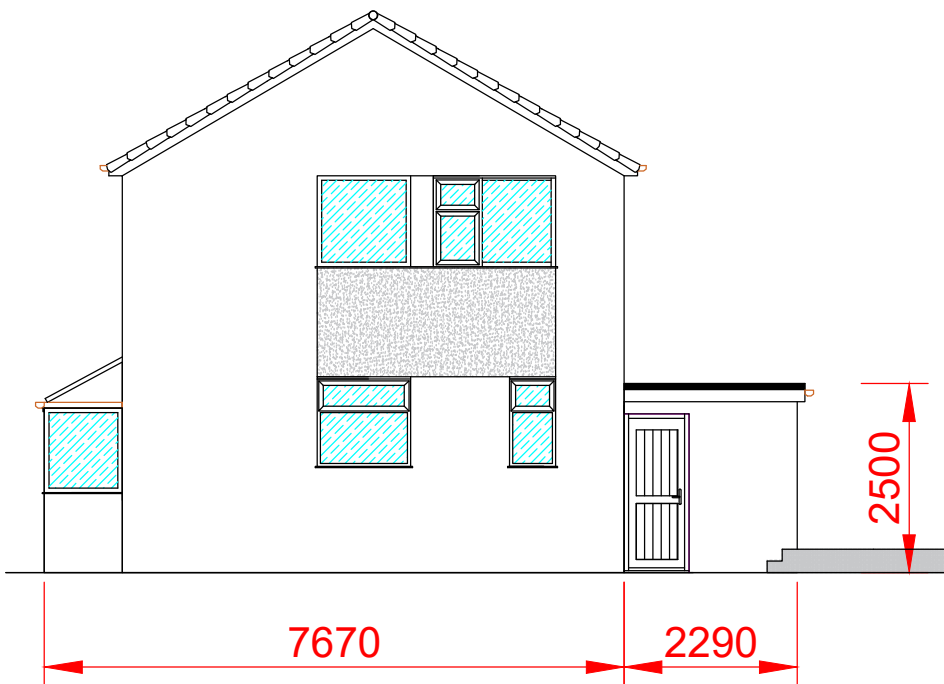

GABLE (NORTH) ELEVATION
SCALE 1:100 @ A2

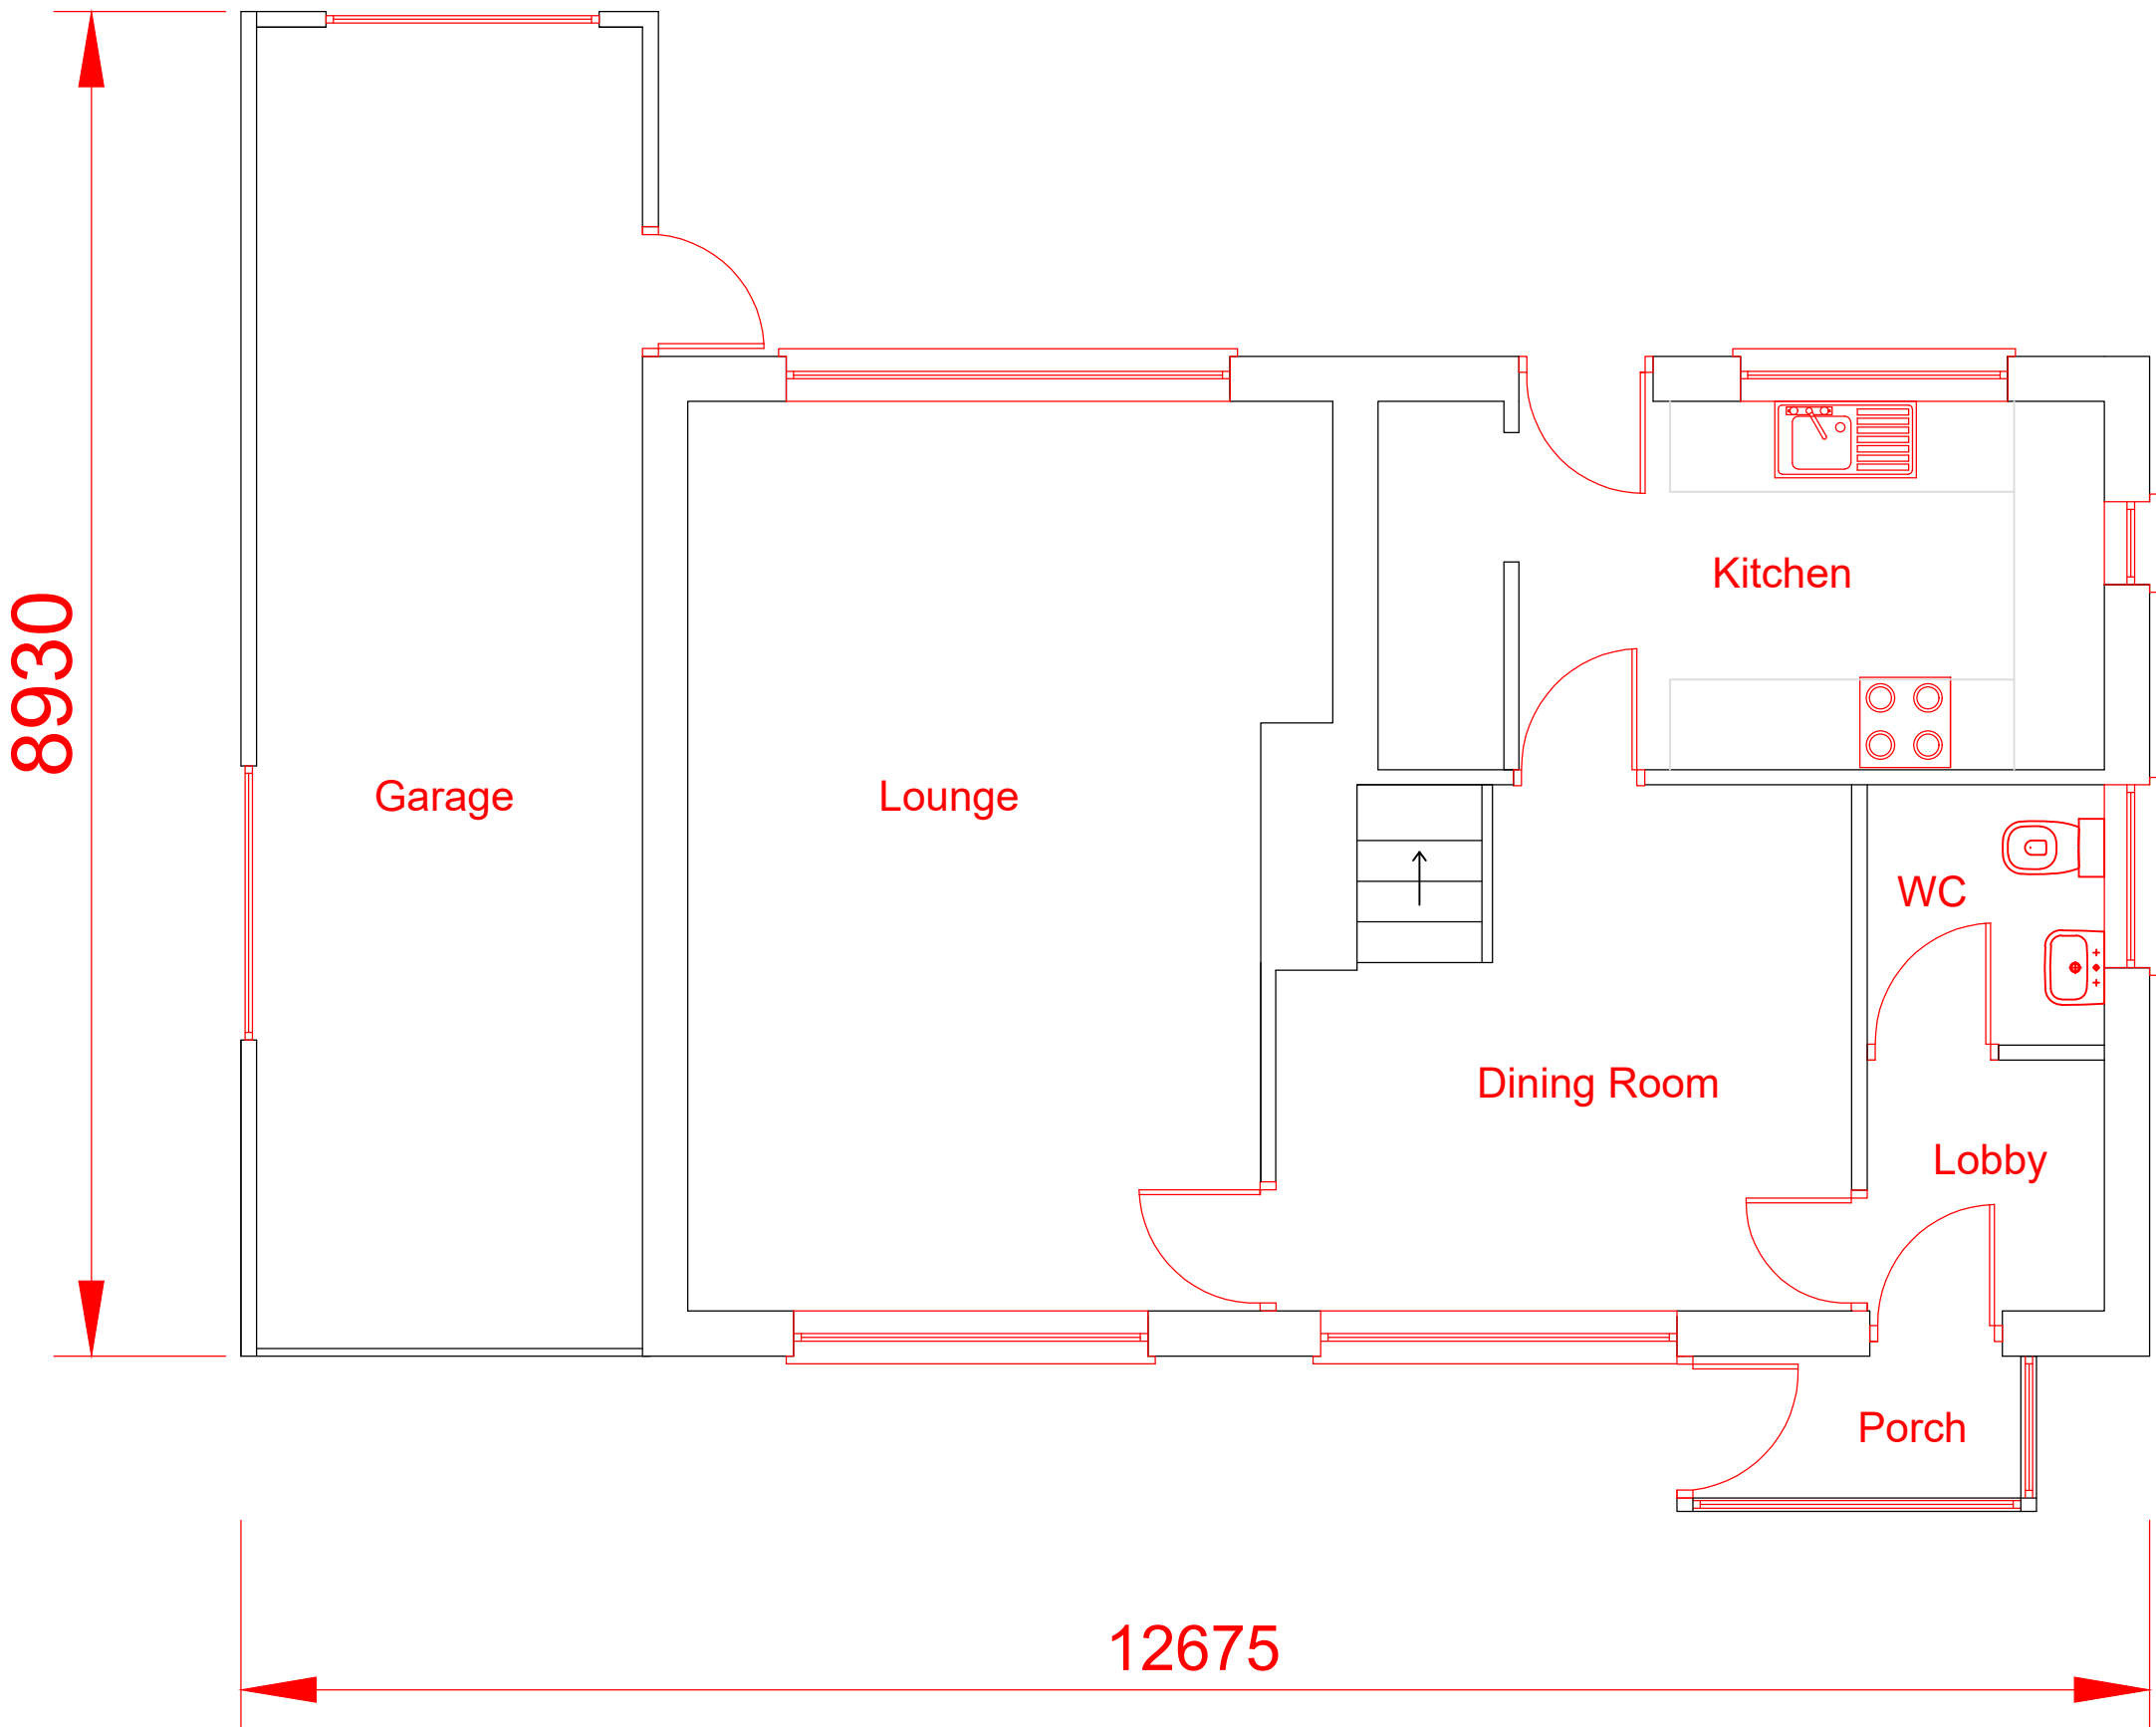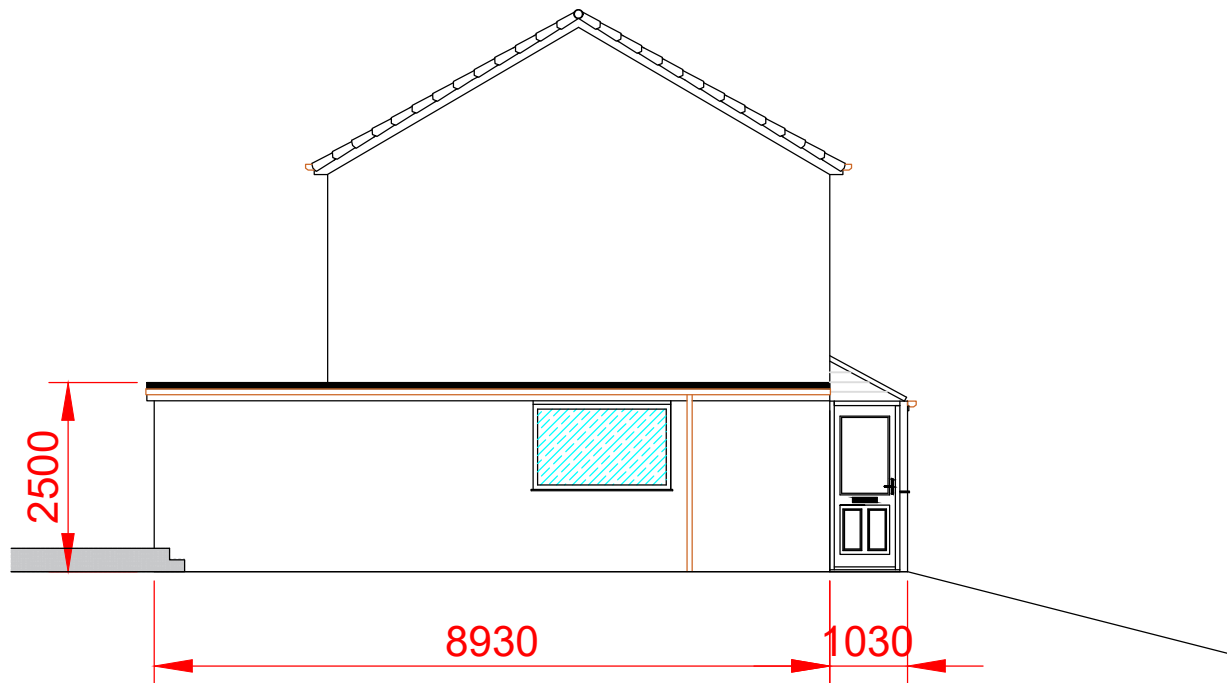

NOTES:
SAFETY, HEALTH AND ENVIRONMENTAL INFORMATION
These works are subject to the Construction Design and Management Regulation 2015, the contractor is to provide a specific construction phase plan and other relevant documentation when applicable. It is assumed that all works on this drawing will be carried out by a competent contractor, working where appropriate to an approved method statement.

statusHouseholder Planning Application					
ClientMr & Mrs Purvis					
project title22 Greenmount Drive, Greenmount, BL8 4HA					
drawing titleGround Floor Domestic Extension Existing Elevations and Ground Floor Layout					
scale1:50 @A2	designed byCA	drawn byCA	checked by	Client checkVP	date drawn28.04.25
project no.PROJNO					
drawing no.N-A				revision	