




1 : 100




1 : 100




1 : 100

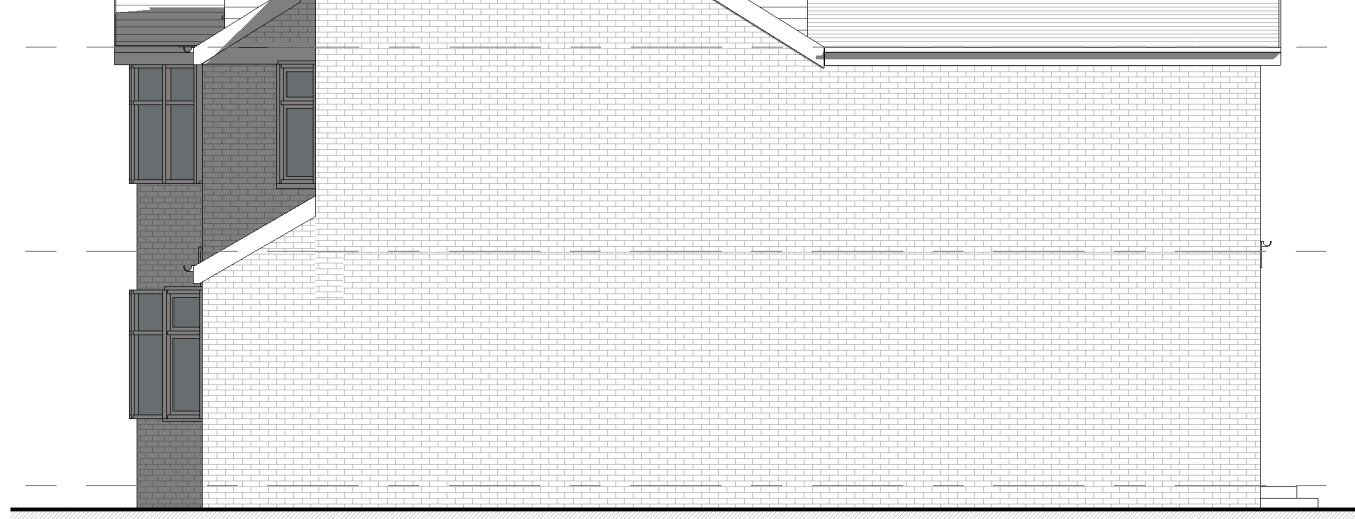


1 : 10C

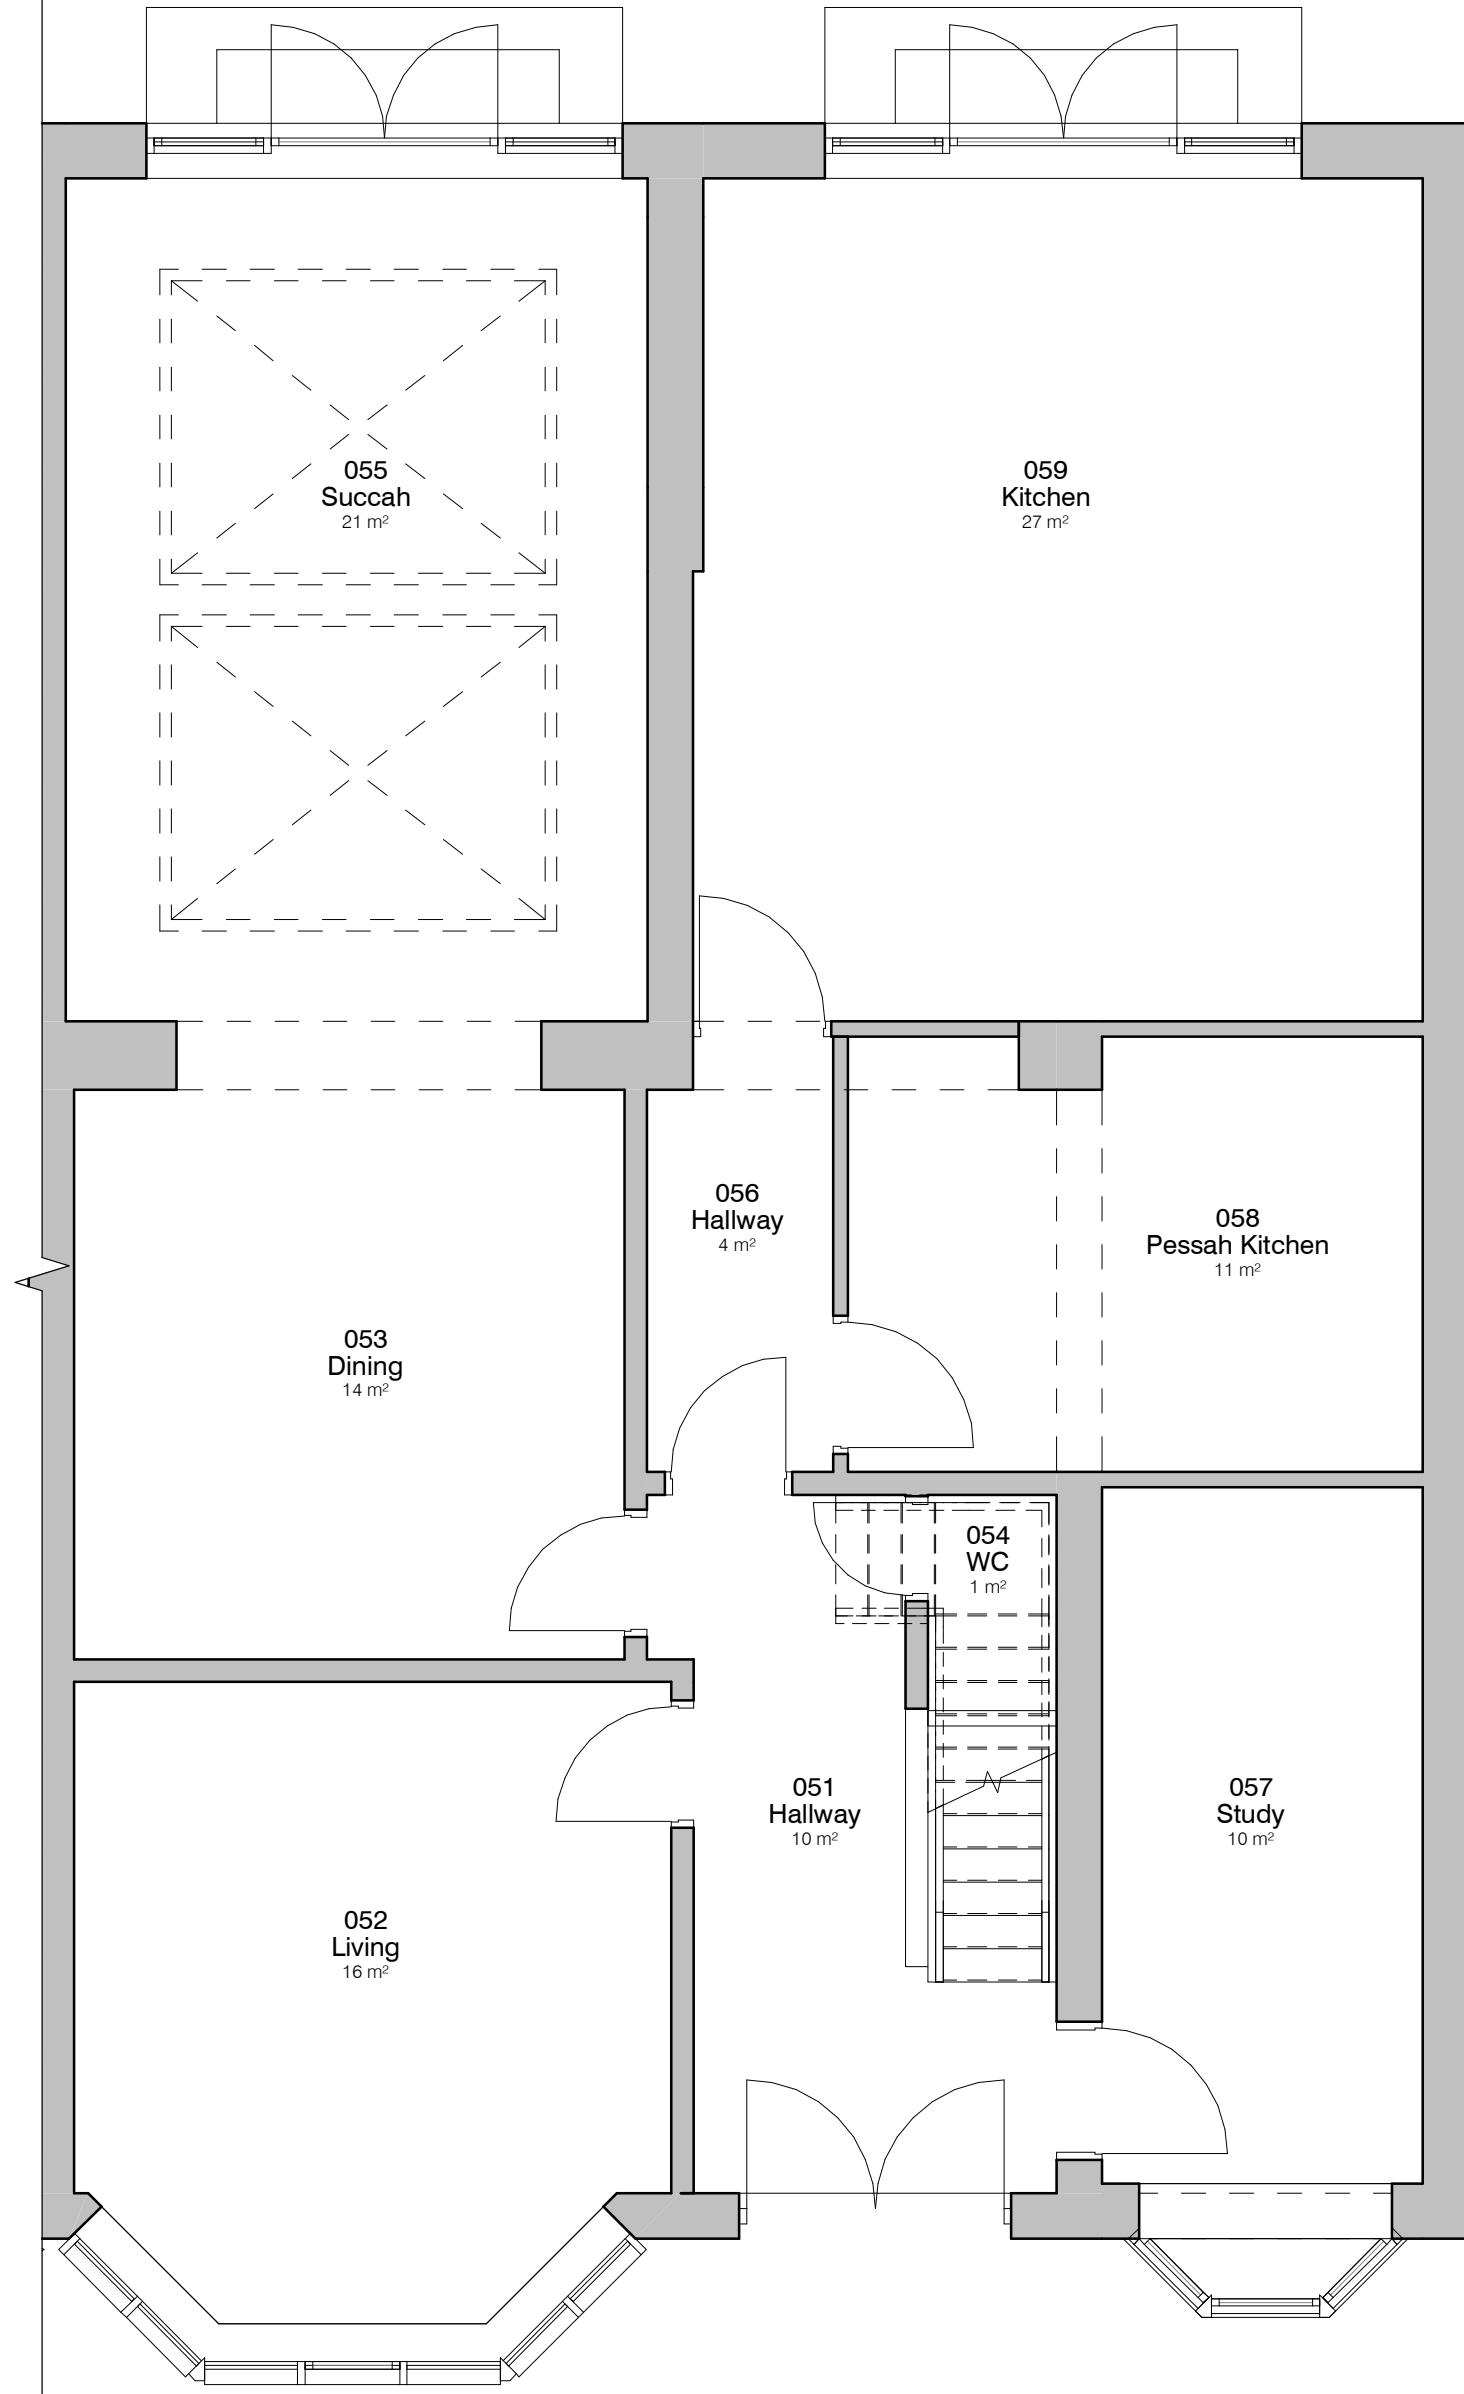


1 : 50

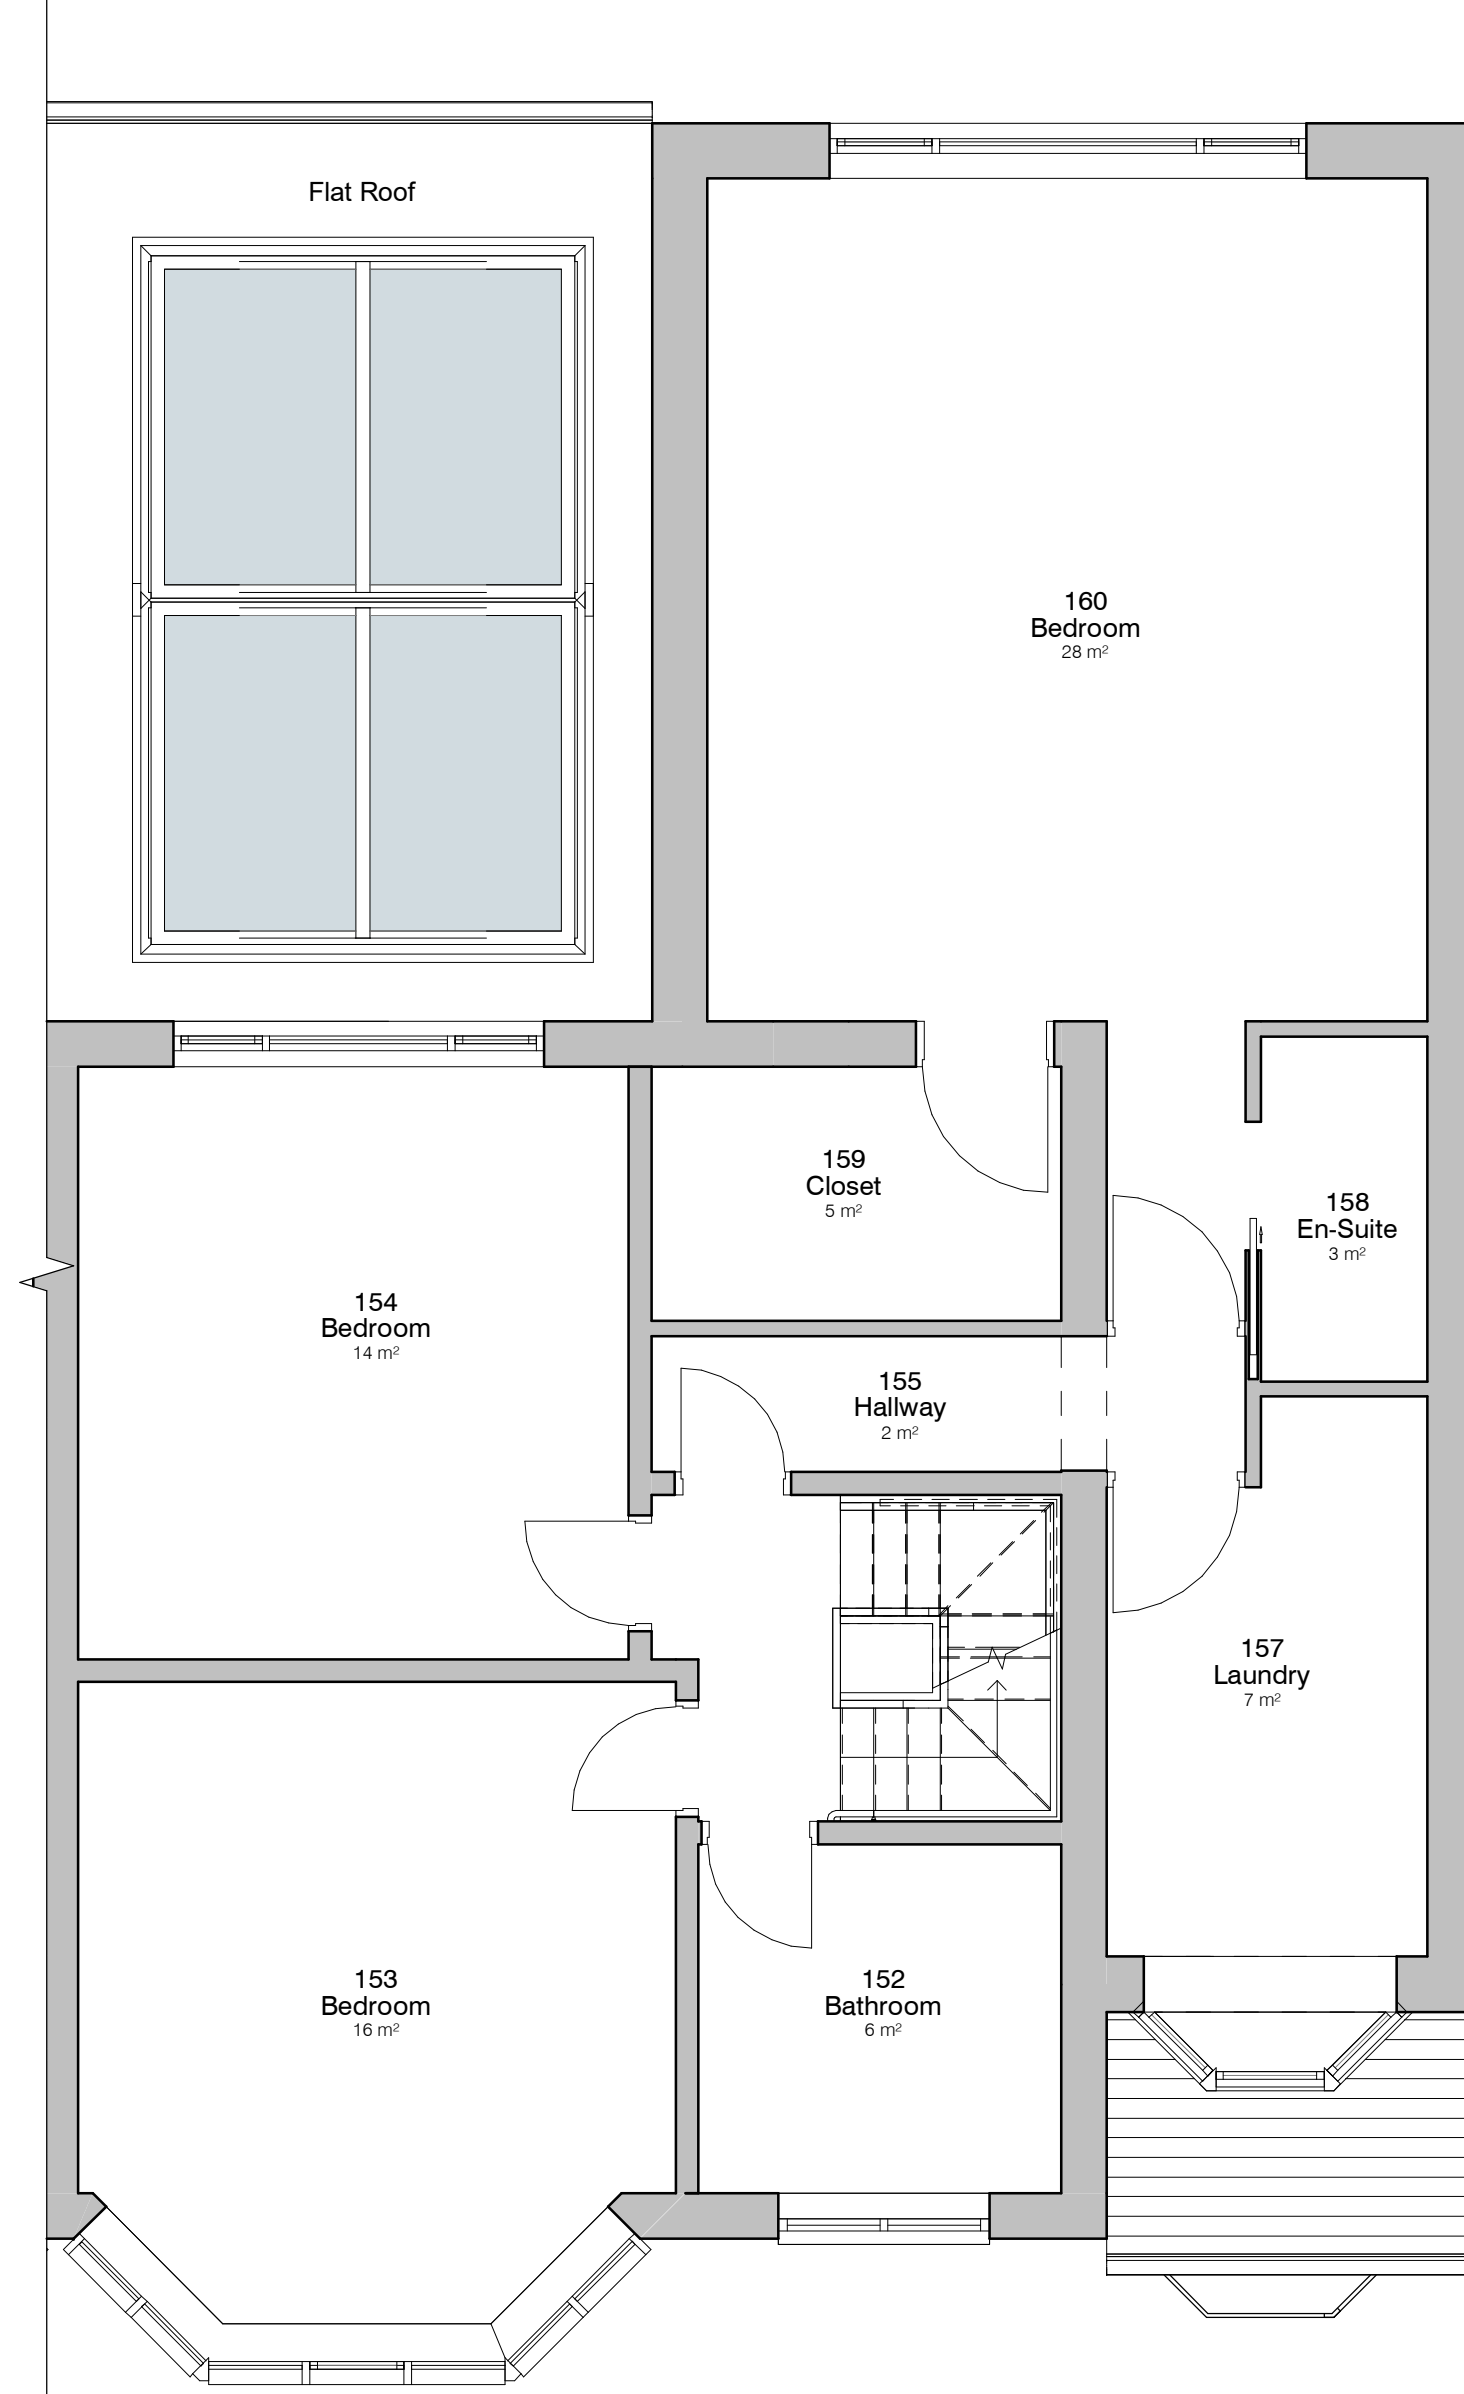

1 : 50

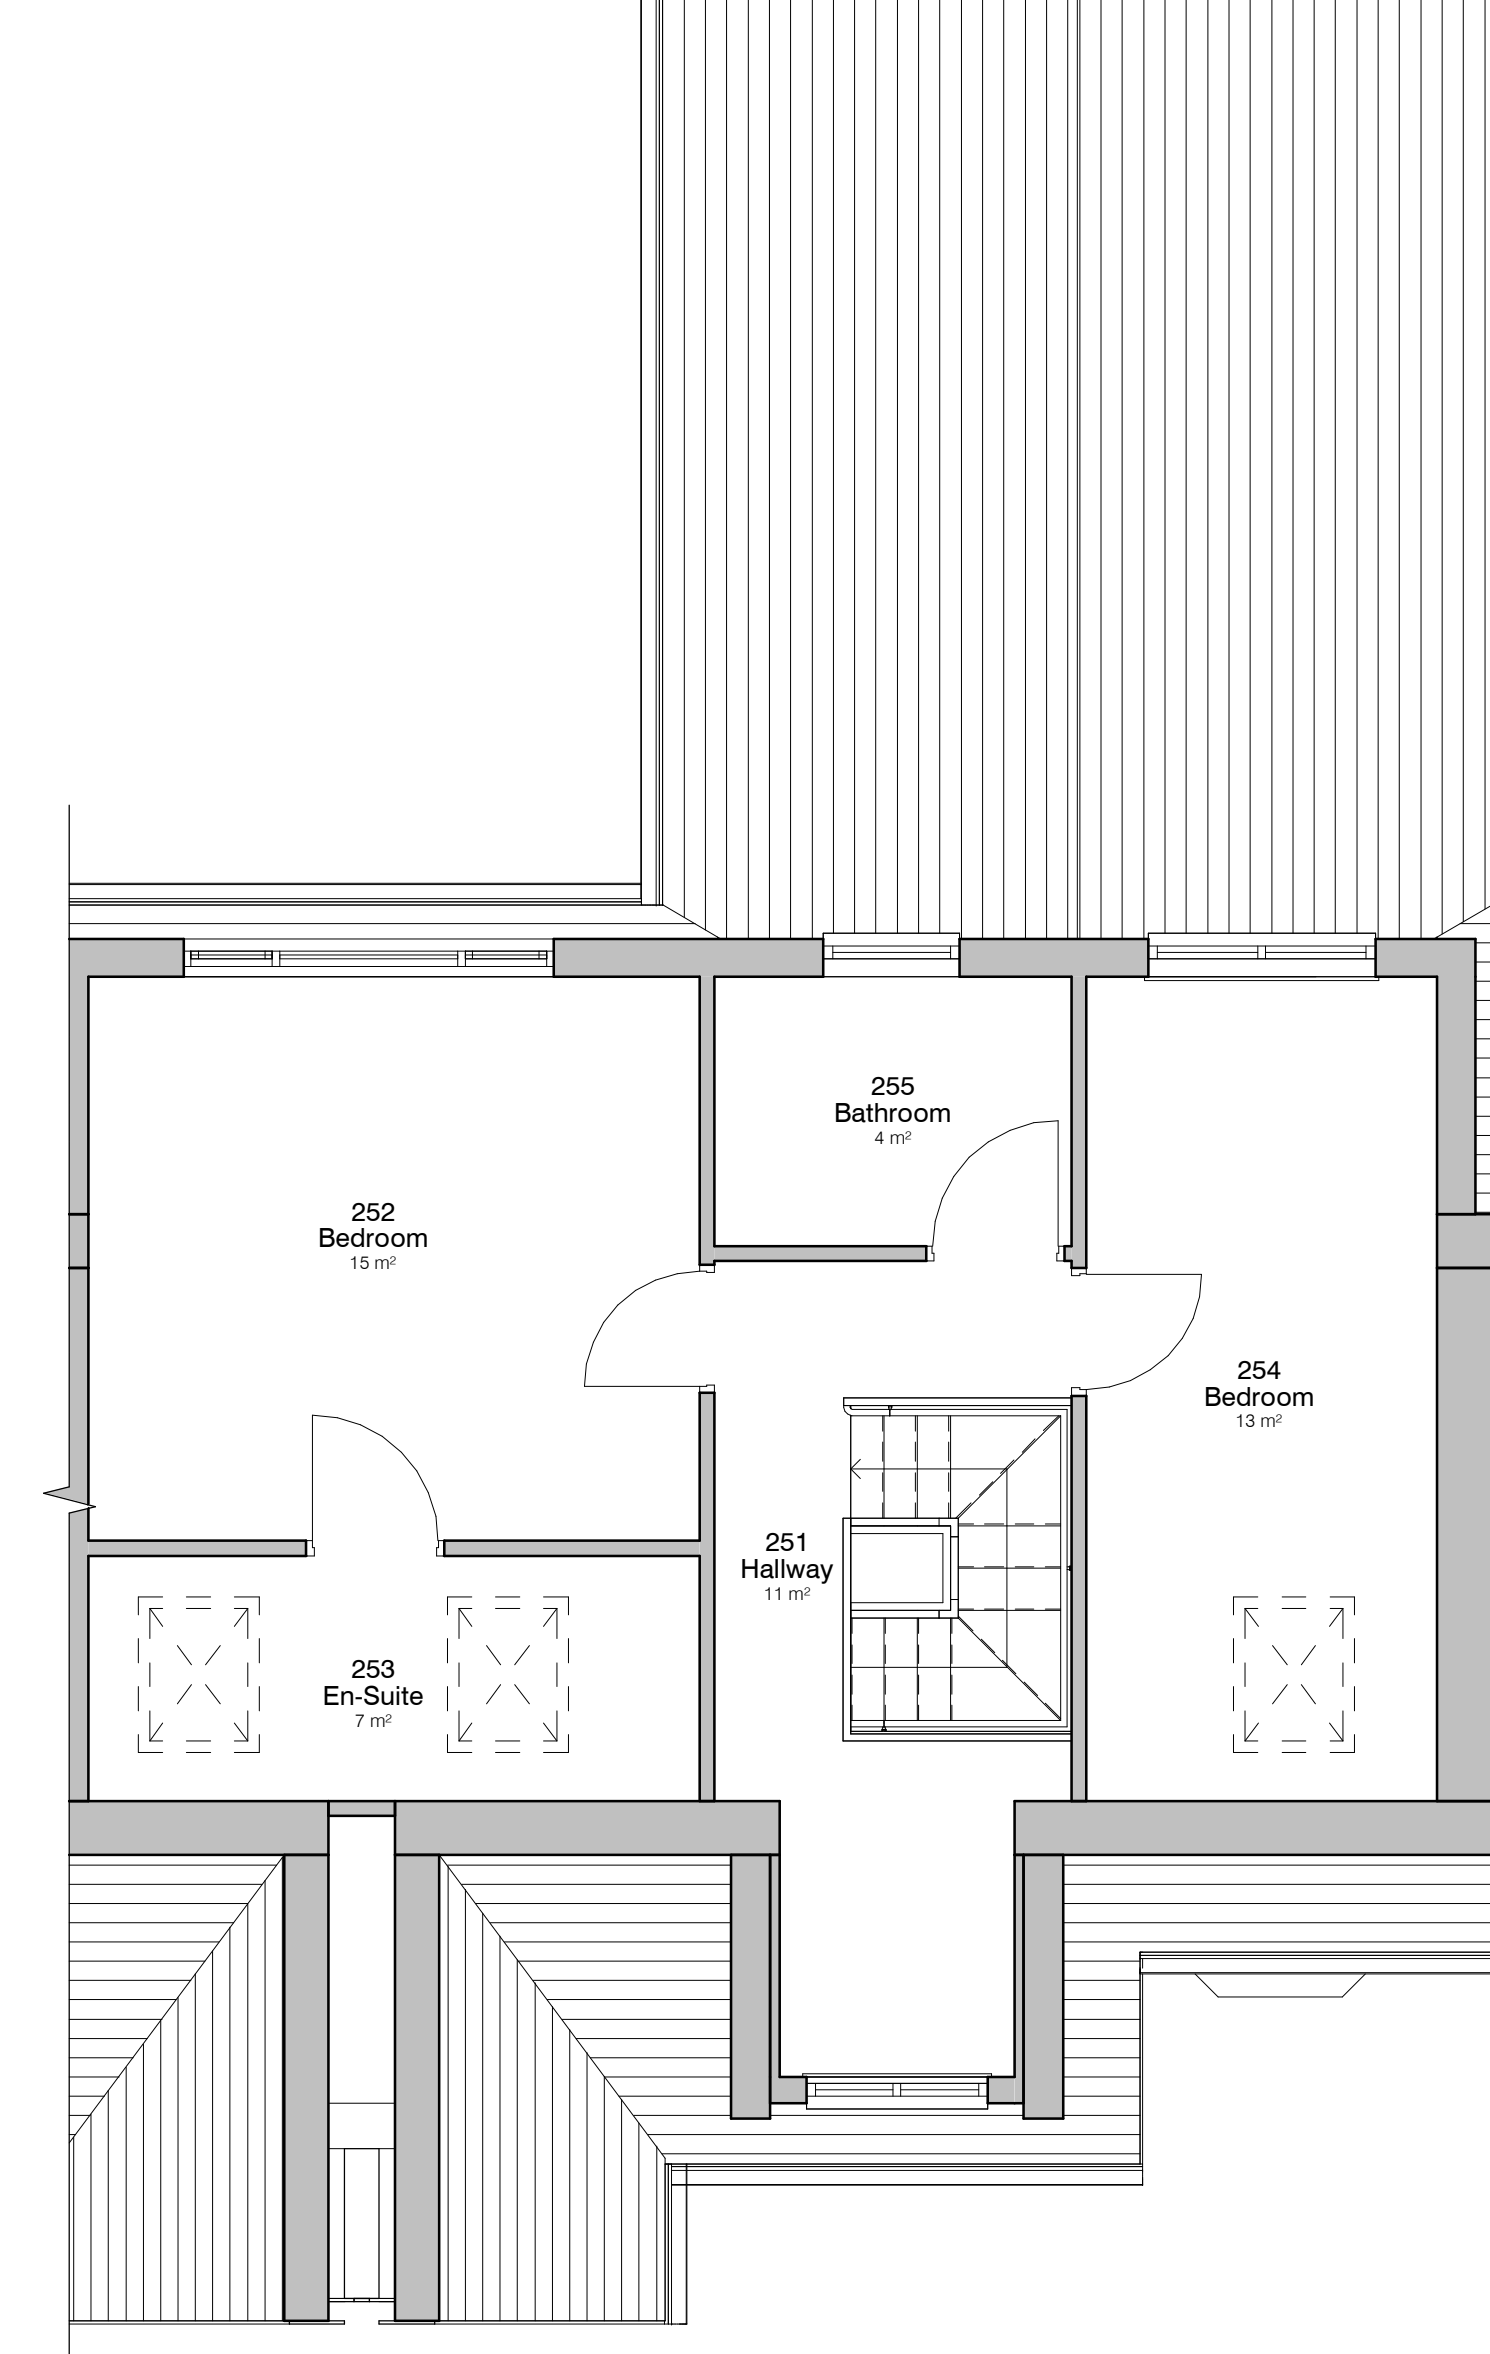

1 : 50

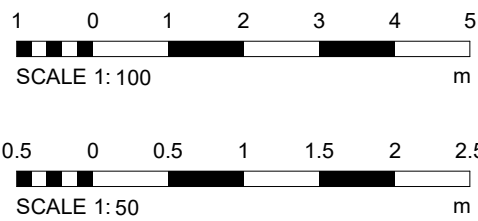[illegible]